

Contact:  
Email: rabinkhadka@hotmail.co.uk,  
Cell: 044 + 078 3293 8374  
Web site: www.bluearchdesign.co.uk

Notes:  
© 2025 Blue Architecture Limited.  
All rights reserved.  
All drawings are for the purpose of gaining  
Planning Permission approval only.  
All written dimensions to be taken in  
preferences to scaled dimensions.

| Rev. | Description | By | Ckd | Date |
|------|-------------|----|-----|------|
|      |             |    |     |      |
|      |             |    |     |      |
| Rev. | Description | By | Ckd | Date |
|------|-------------|----|-----|------|
|      |             |    |     |      |
|      |             |    |     |      |
Client:  
**Mr. Manish Shahi**



**Project:**  
Existing side Garage demolish and proposed to  
Rebuild into Habitable use with rear extension

**Location:**  
140 St. Savours Road, Coley Park,  
Reading, RG1 6ET


**Status:**  
PLANNING

**Title:**  
Existing and Proposed Block plans.

|                                |                         |               |
|--------------------------------|-------------------------|---------------|
| Drawn by:                      | Str. Fr.                | Checked by:   |
| <b>L.p</b>                     | ---                     | <b>R.k</b>    |
| Project no:<br><b>BAL-1871</b> | Sheet Size<br><b>A3</b> | Sheet no.     |
| Date:<br>05/10/2025            | Scale:<br>1:100         | <div>05</div> |

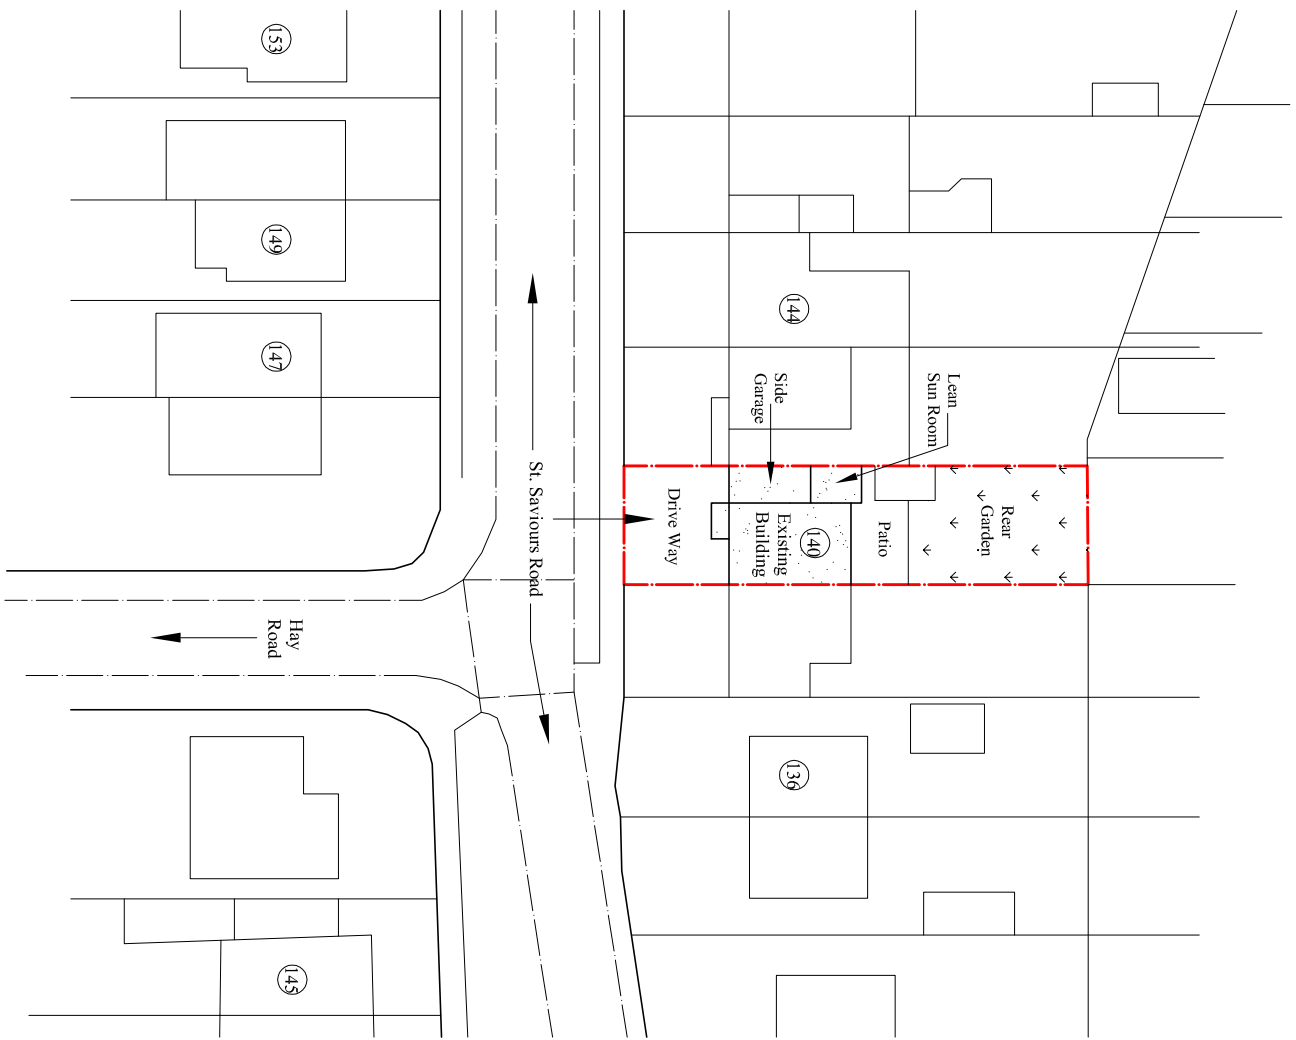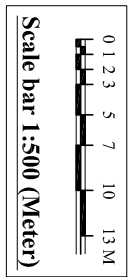

**Existing Block Plan**  
Scale:1:500  
● = Trees

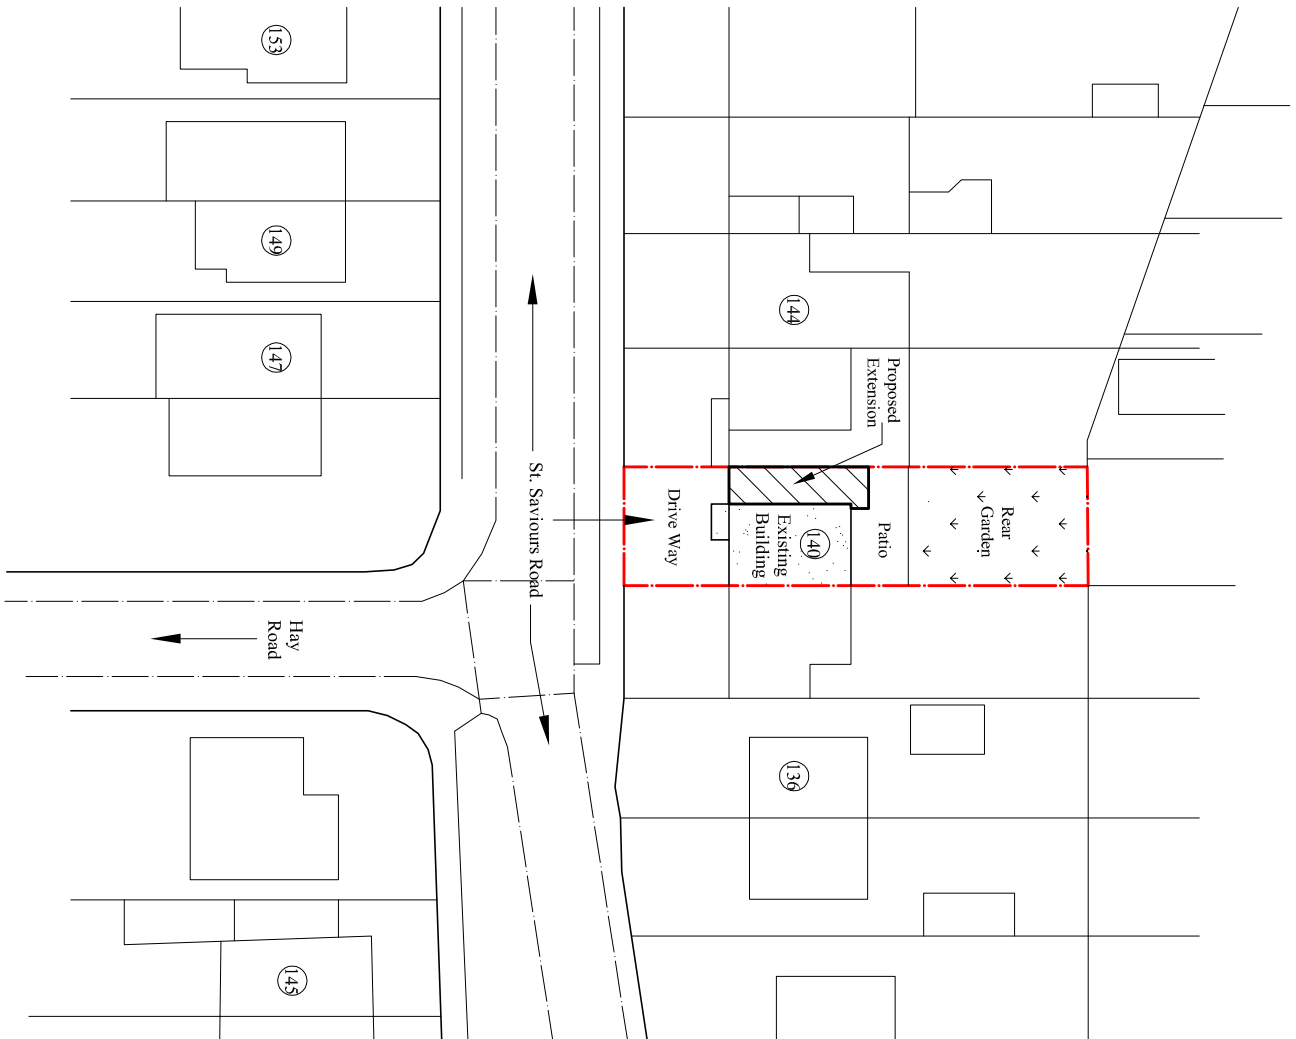

**Proposed Block Plan**  
Scale:1:500  
● = Trees