




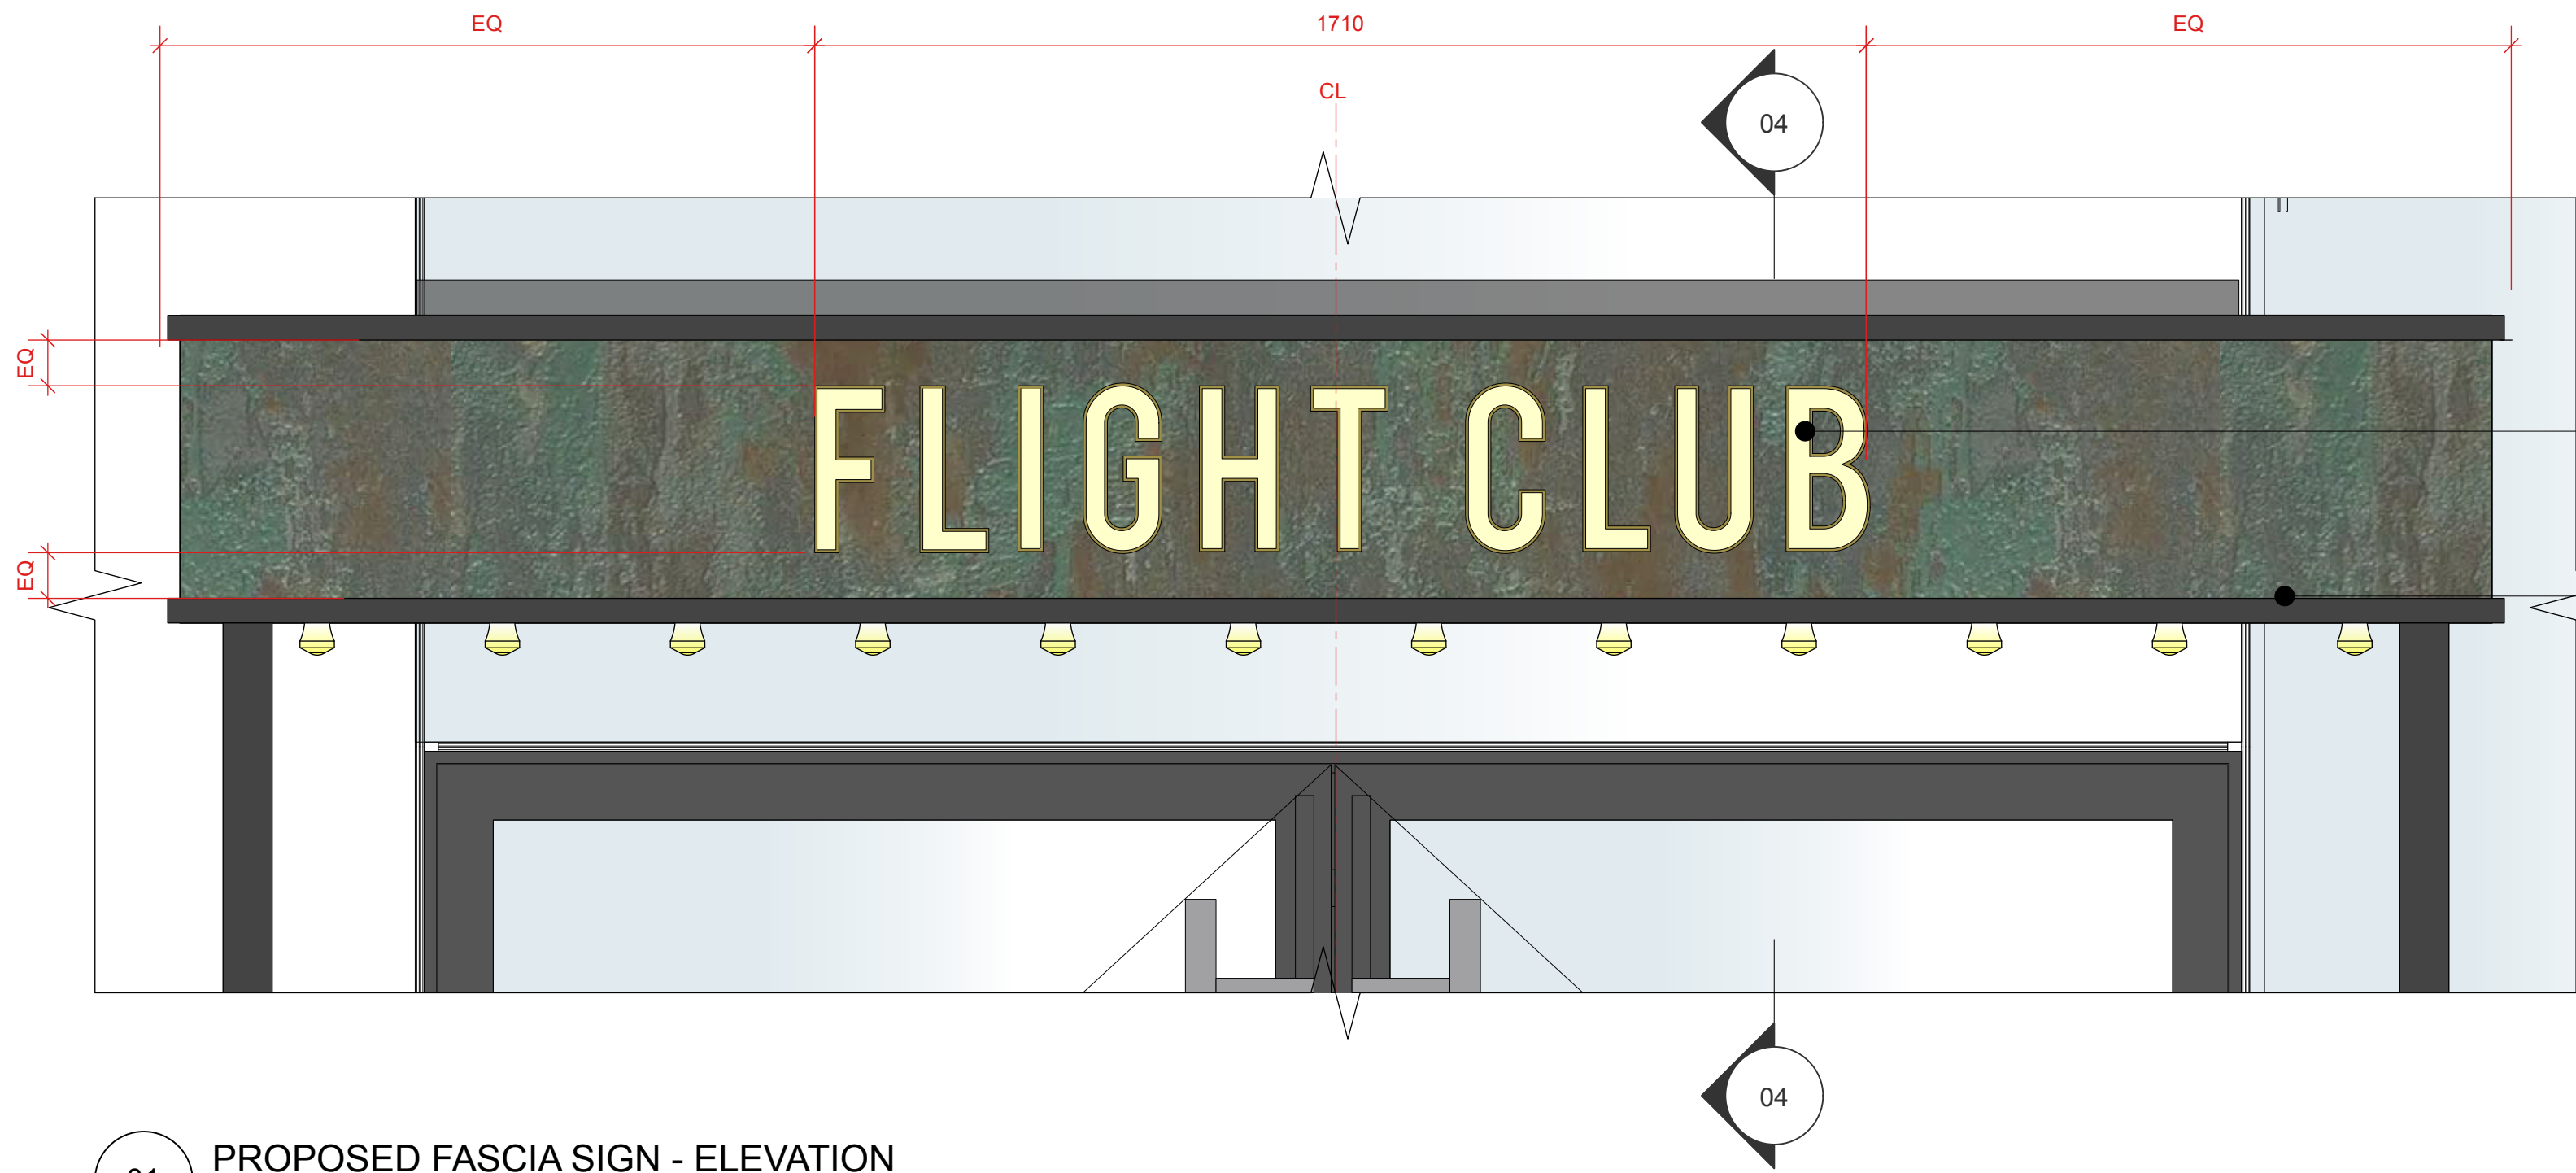

01 PROPOSED FASCIA SIGN - ELEVATION
Scale: 1:10

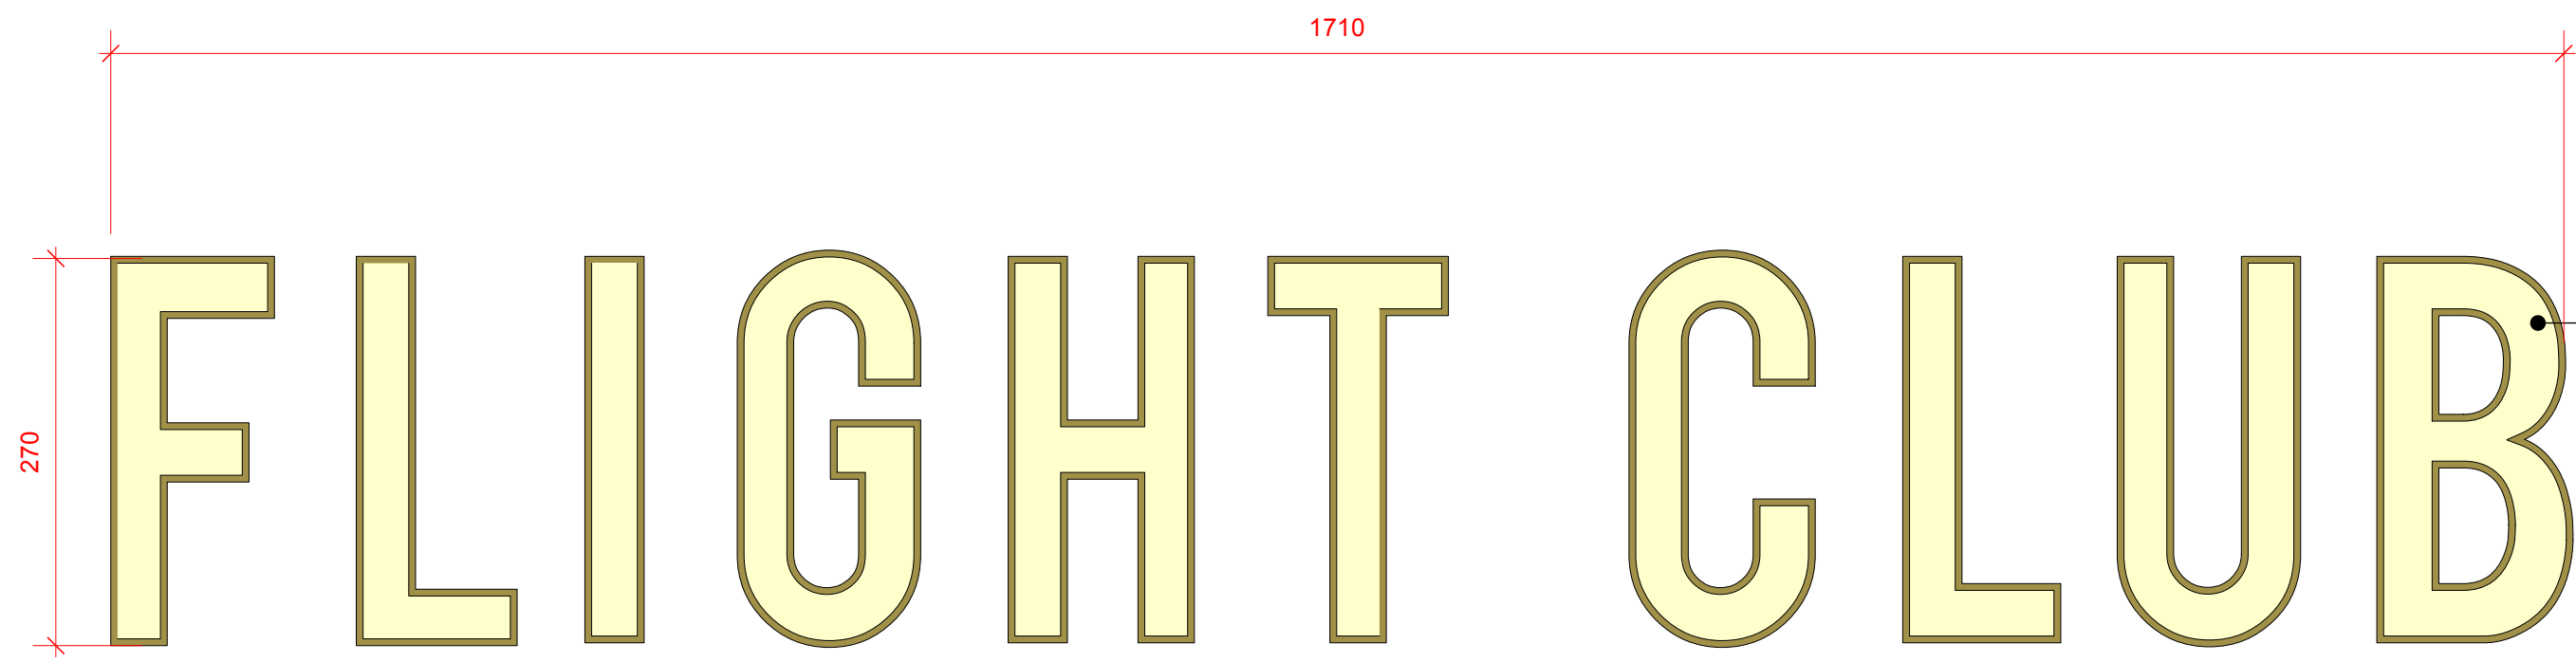


02 PROPOSED FASCIA SIGN - DETAIL
Scale: 1:5

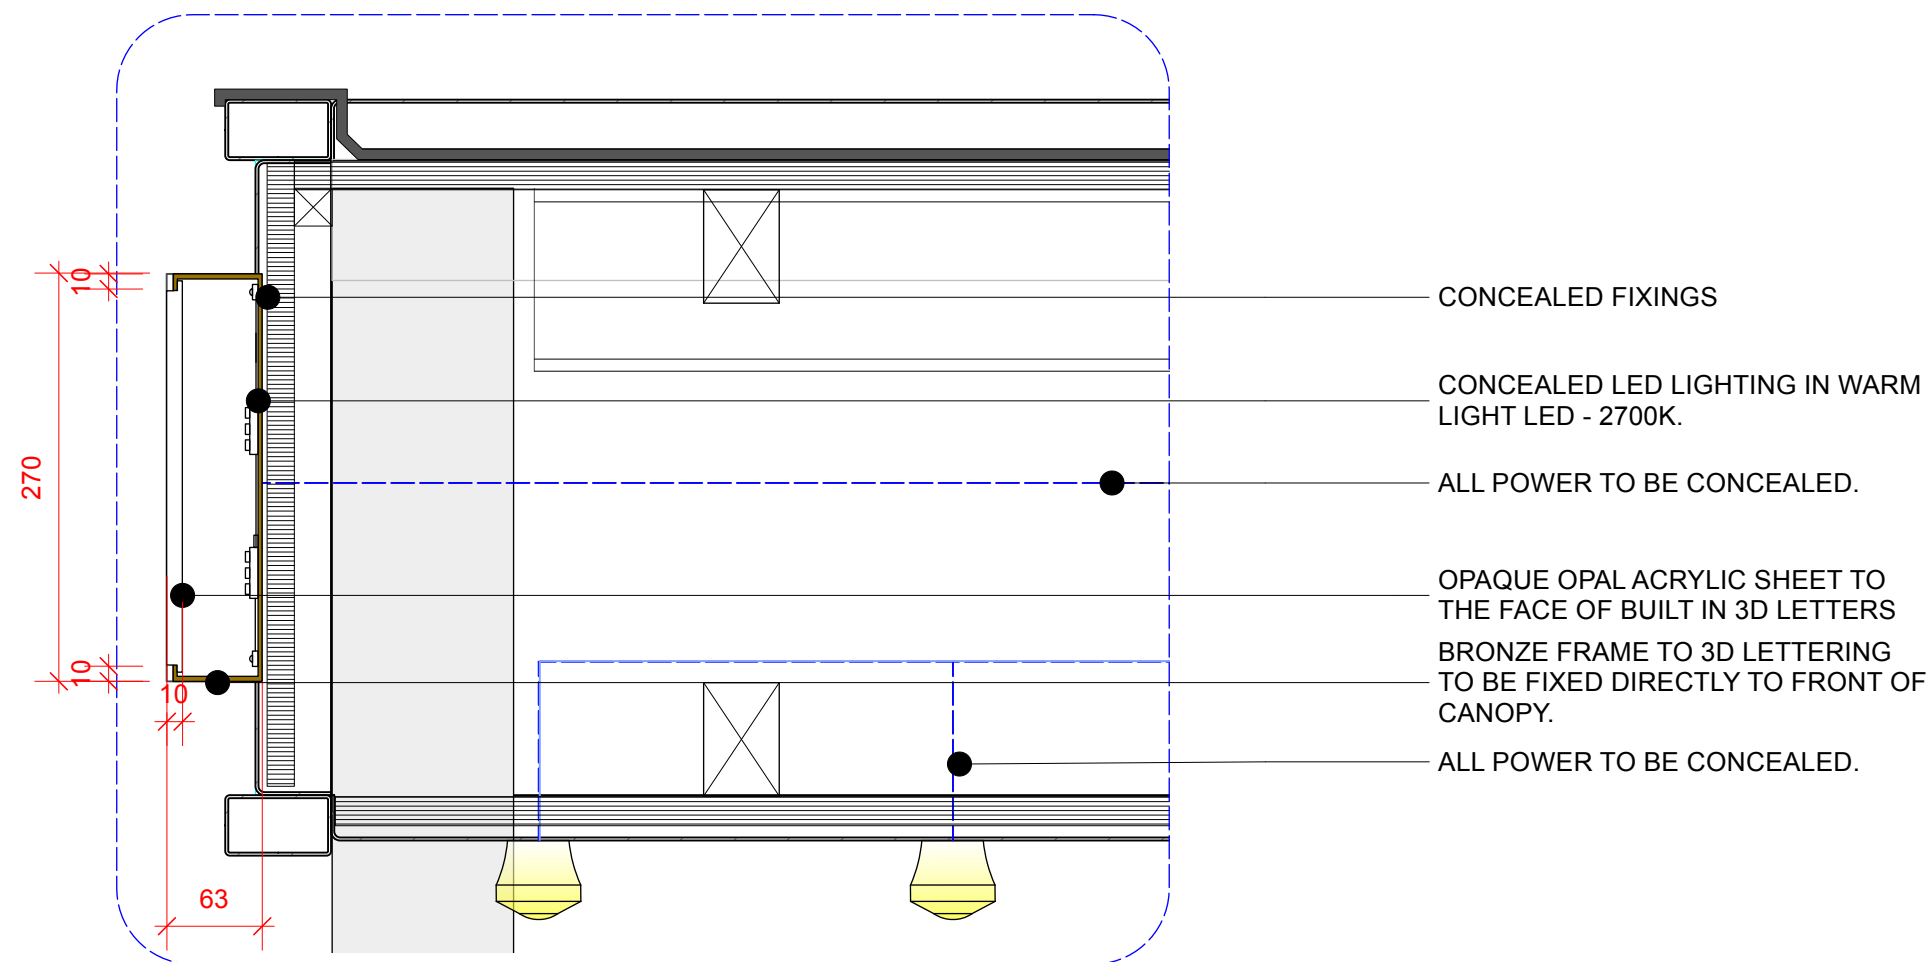

03 PROPOSED FASCIA SIGN - DETAIL
Scale: 1:5

HALO ILLUMINATED POWDER COATED BRONZE METAL EFFECT 3D LETTERING WITH OPAL ACRYLIC FRONT FACES. WARM LIGHT LED - 2700K. LETTERS TO BE PINNED ONTO FRONT OF CANOPY. ALL POWER TO BE CONCEALED.

REFER TO FC-UK-16-I-207 FOR CANOPY DETAIL

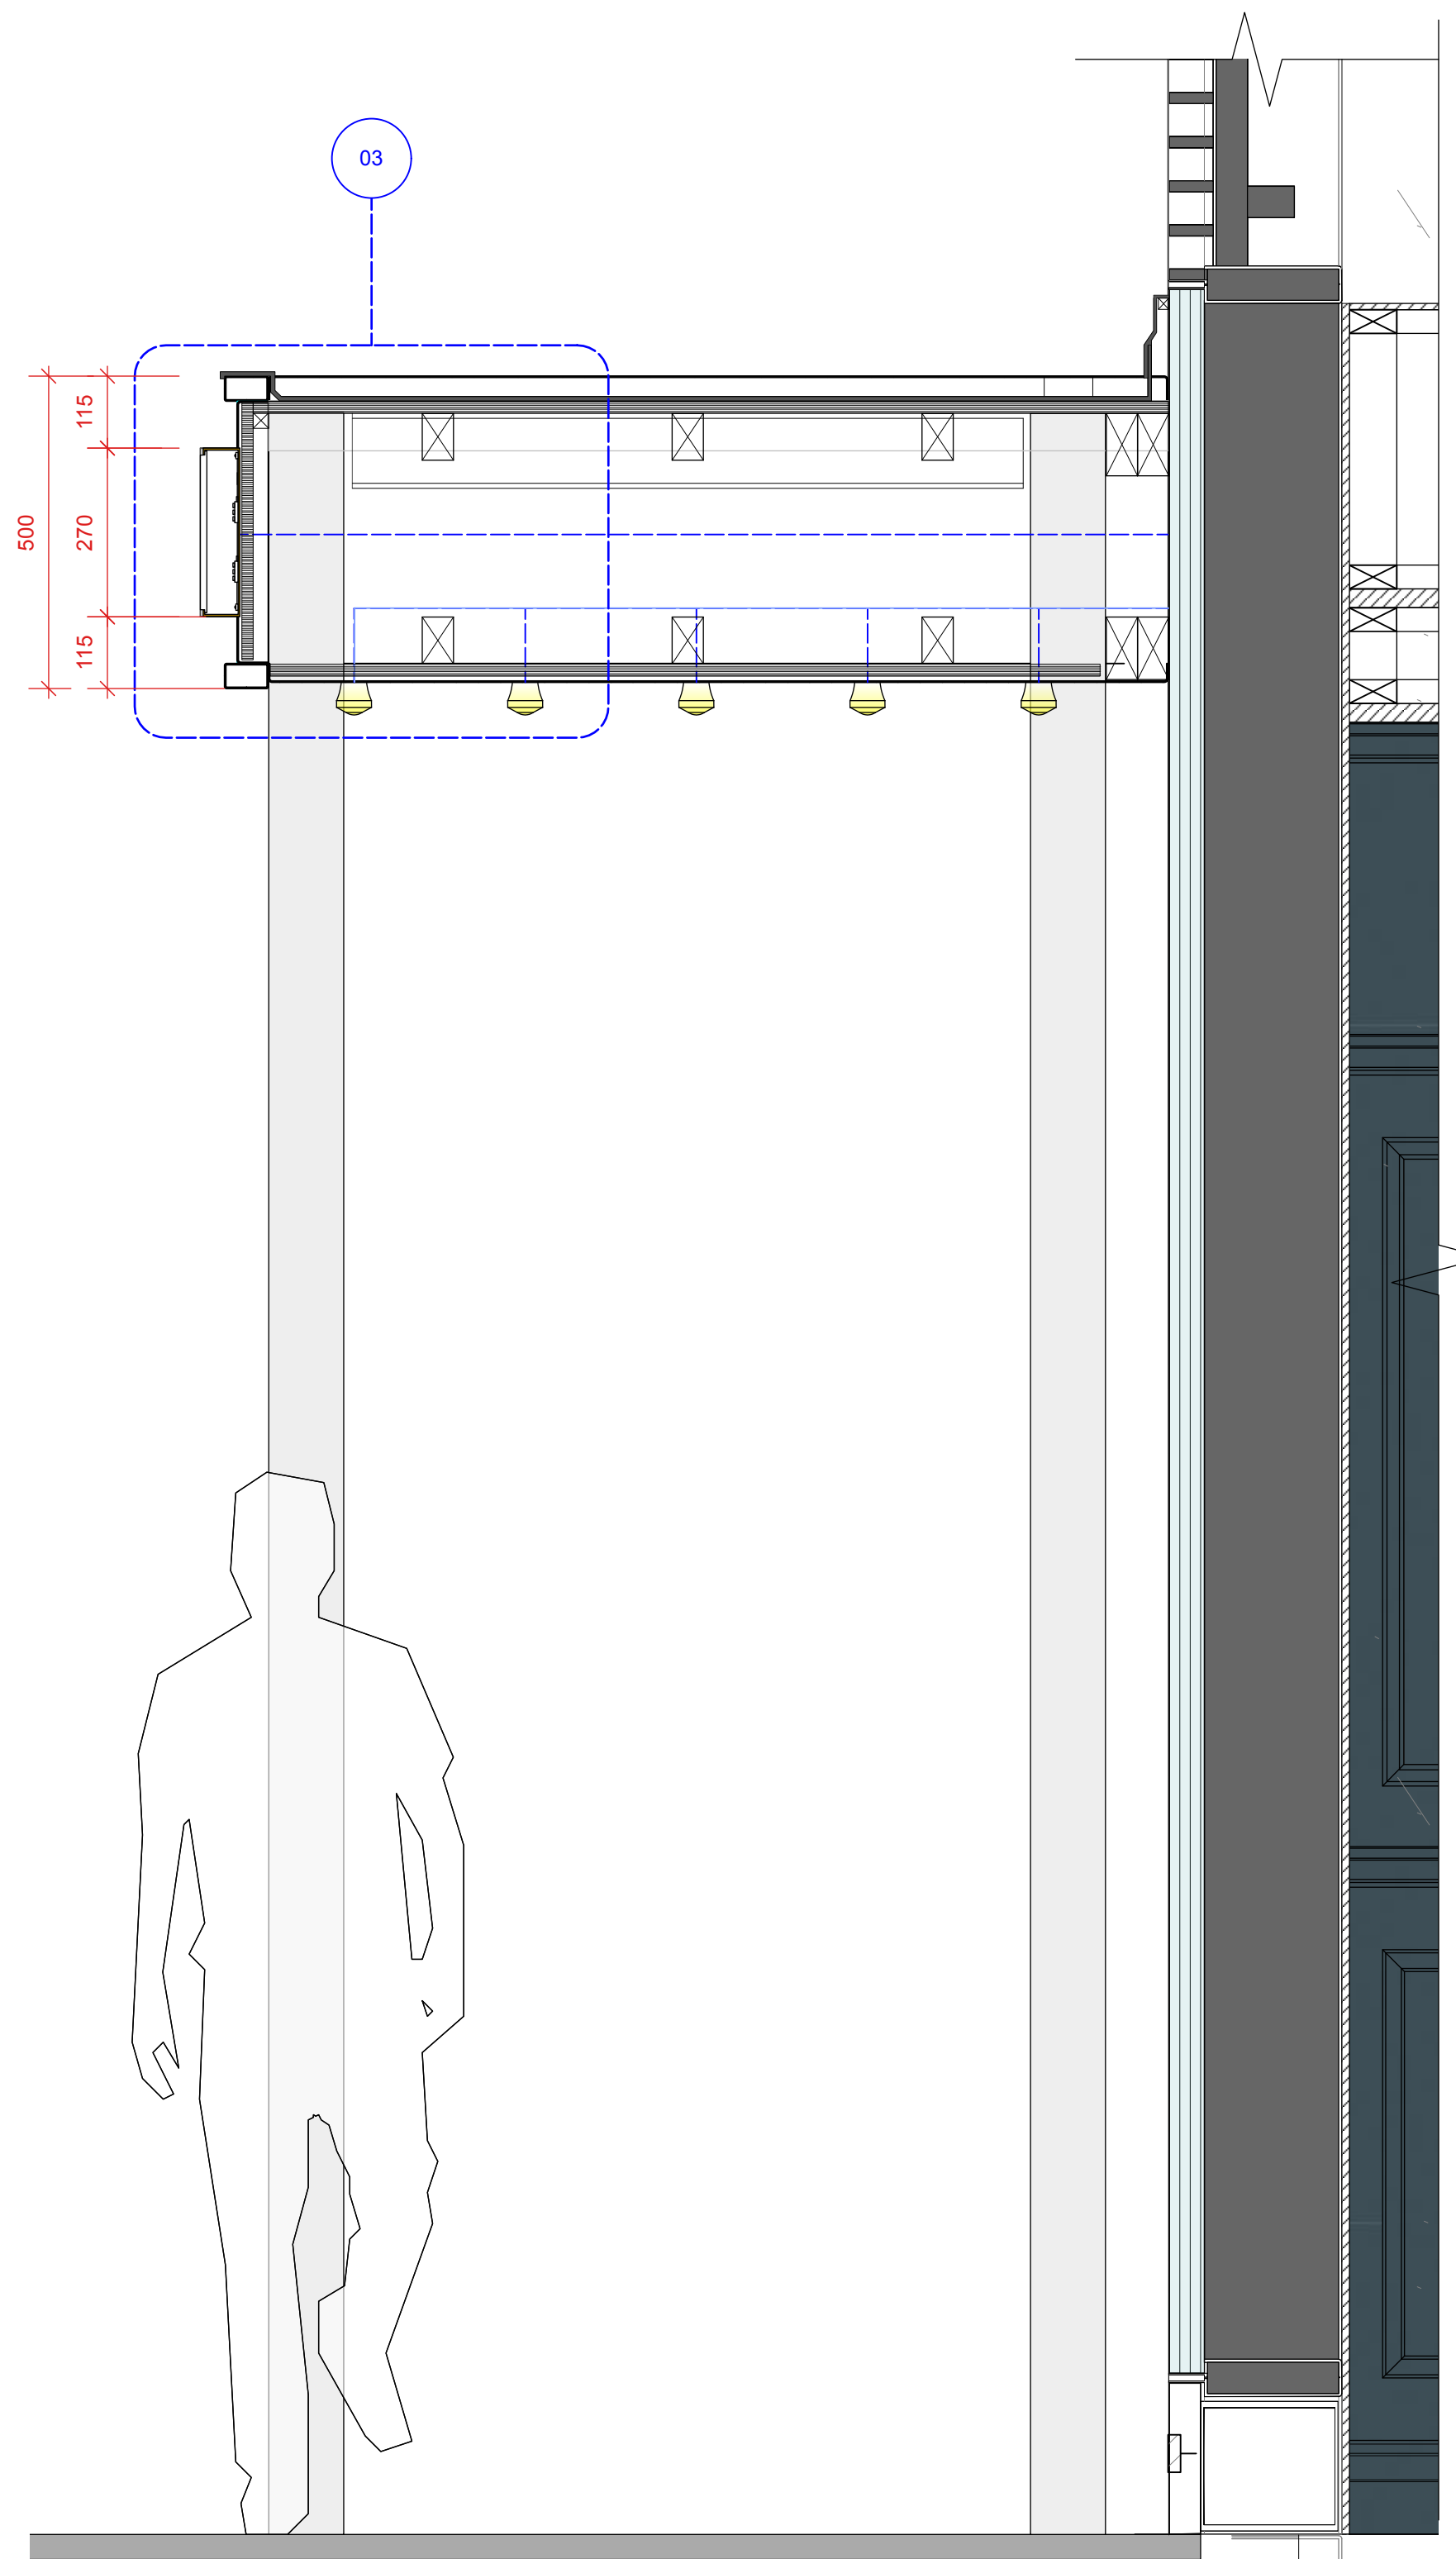

04 PROPOSED FASCIA SIGN - SECTION
Scale: 1:10

SCALE: 1:10



DO NOT SCALE FROM THESE DRAWINGS

All dimensions to be checked on site prior to any work commencing

All Red Engine drawings to be read in conjunction with relevant Red Engine Finishes, Sanitaryware, Lighting and Ironmongery Schedules.

Any discrepancies to be highlighted to Red Engine prior to procurement and in good time.

Legends & Notes:

DRAWING STATUS			
PLANNING (PL)			
REVISION	DATE	REVISION NOTE	BY
PL01	10/10/25	PLANNING ISSUE	EG

PROJECT	
Flight Club Reading	
ADDRESS	
Unit 7/9, 1 Station Hill, Reading RG1 1NR	
CLIENT	
Red Engine	
DRAWING	
FASCIA SIGN DETAILS	

Red Engine

Unit 105, 338-348
Goswell Road, Angel
London EC1V 7LQ

info@red-engine.co.uk
www.red-engine.com

DISCIPLINE

INTERIORS

DRAWING DATE	SHEET SIZE	SCALE @ A1	DRAWN	CHECKED
22/04/2025	ISO A1	AS SHOWN	TS	PM
DRAWING NO.		REVISION NO.		