
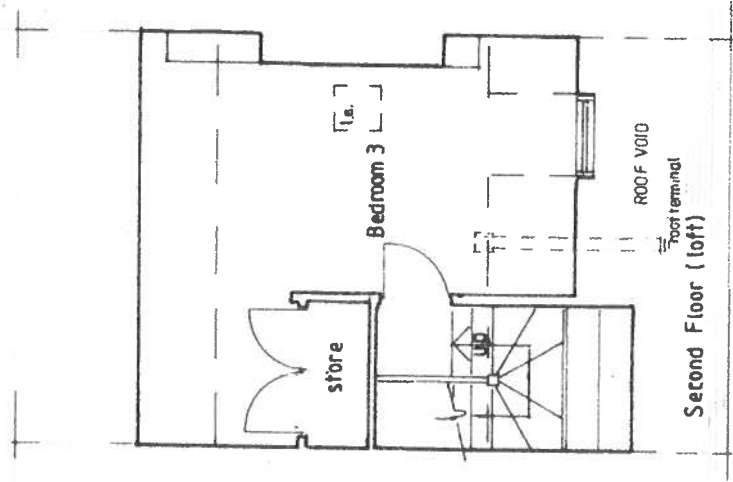
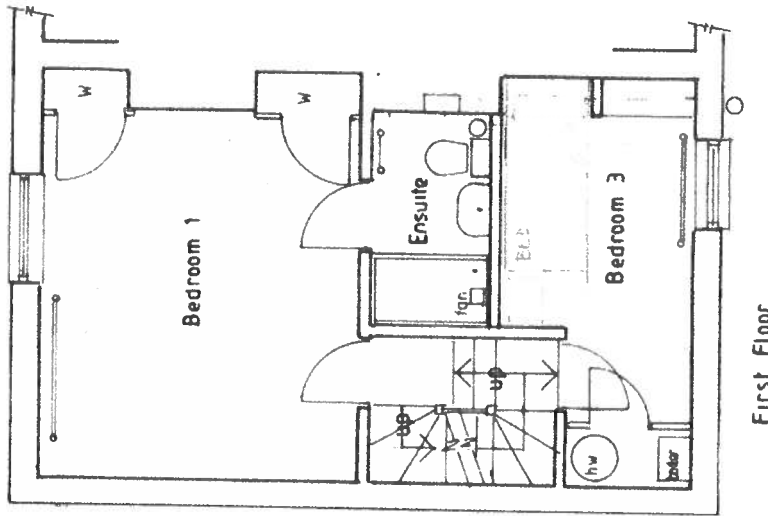


CONDITION ①

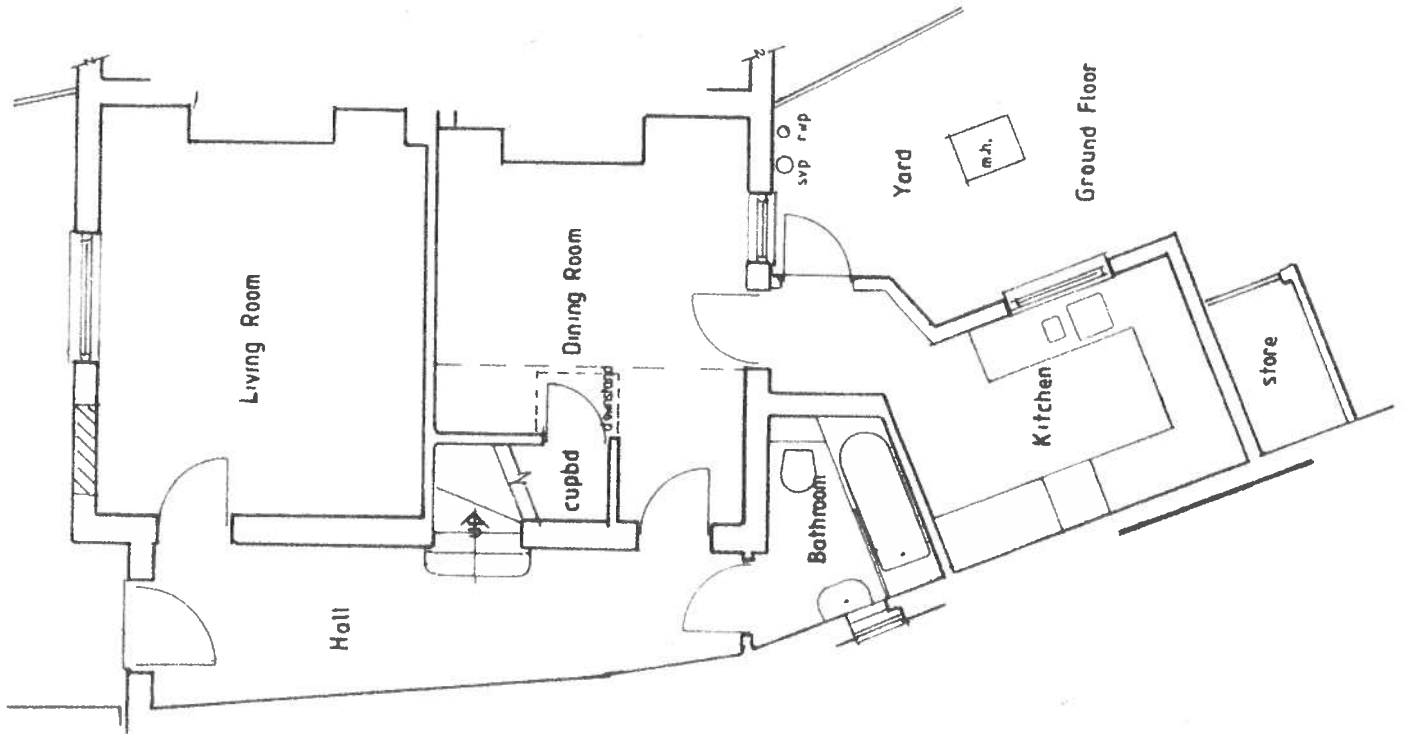

1st OCT 25 PAN + EXTRACTION
 Matt Andrews
 Architect
 24 Northcourt Avenue
 Reading RG2 7NA
 Berkshire


Showroom, 89 Christchurch Road
 Reading RG2 7BD.
 for Mrs. A. Bolt

Floor Plans
 Proposed
 1:50
 March 25
 CT 2 A

PLAN INCLUDING EXTRACTION

PLAN INCLUDING EXTRACTION

CONDITION ①

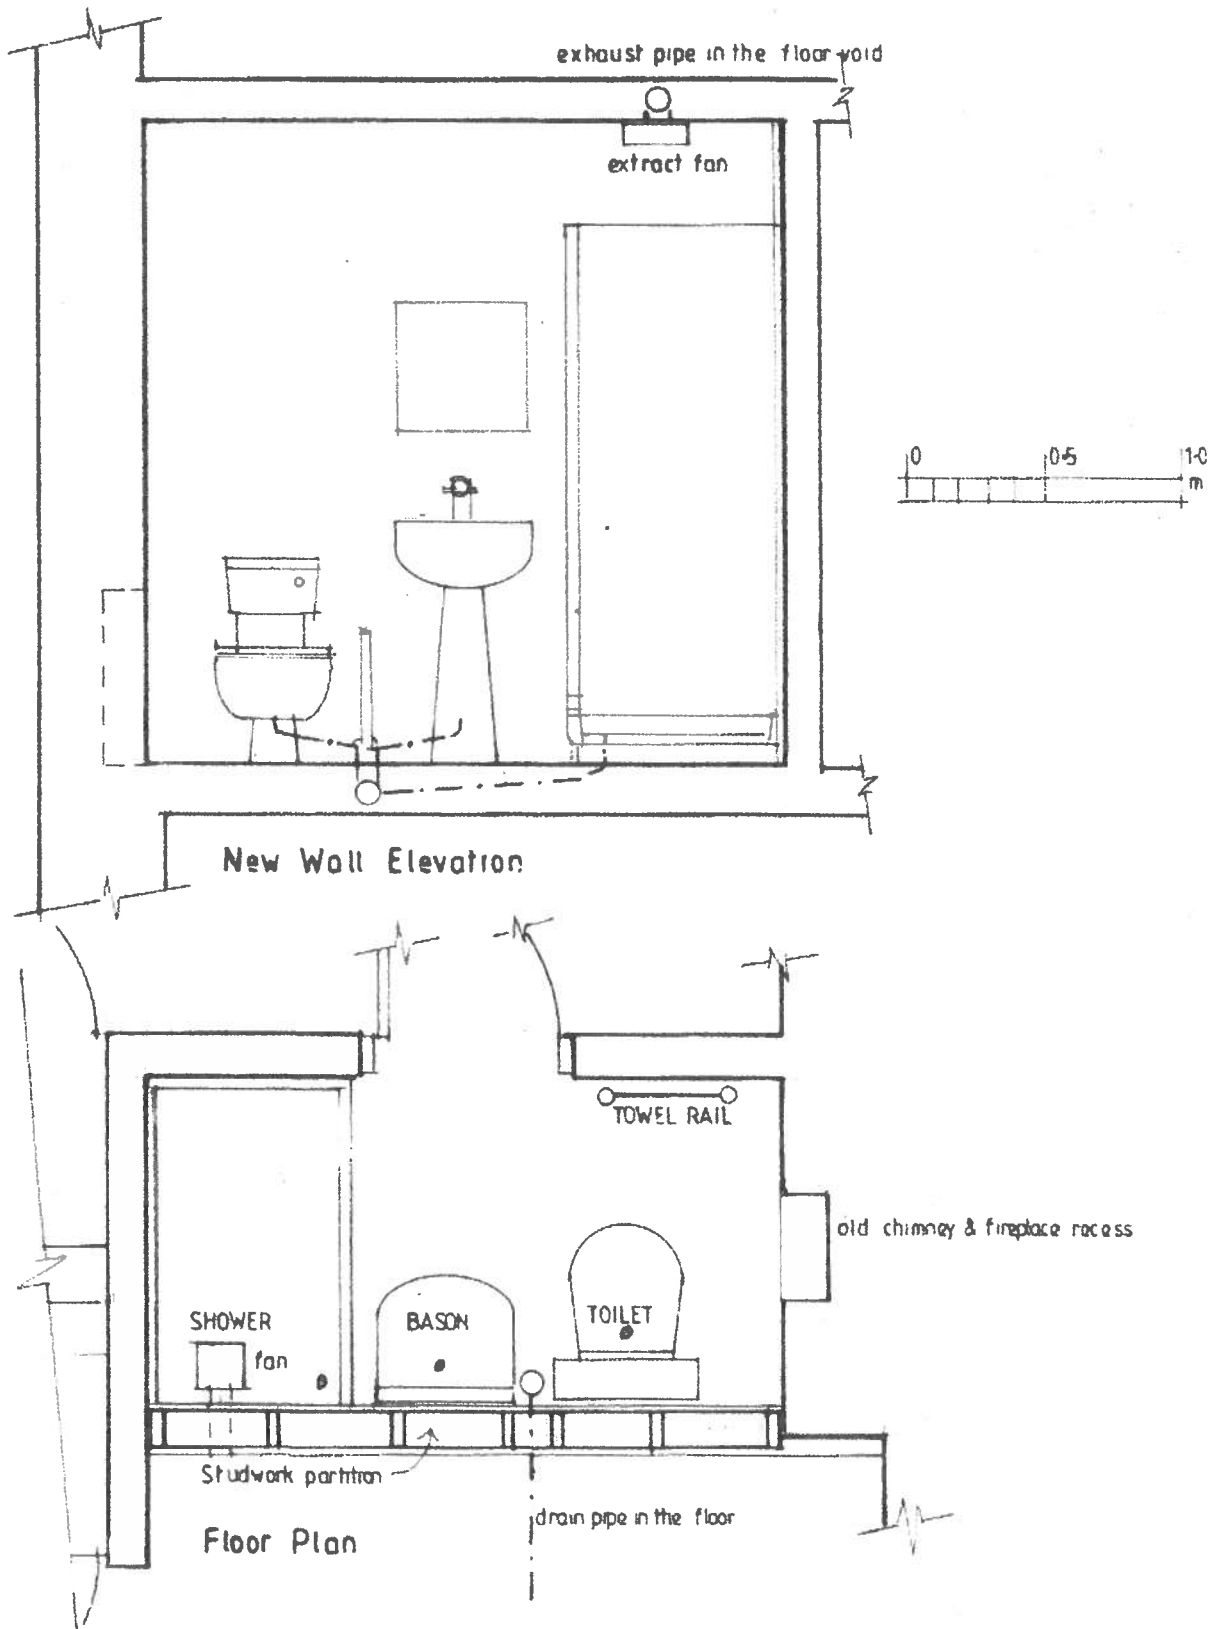

Showroom 89 Christchurch Road,
Reading RG2 7BD.
for Mrs. A. Bott

Detail Plan
& Elevation

1:25

June 25

*A" OCT 25 - EXHAUST FAN ADDED

Matt Andrews
Architect
24 Northcourt Avenue
Reading RG2 7HA
Berkshire

CT 4