
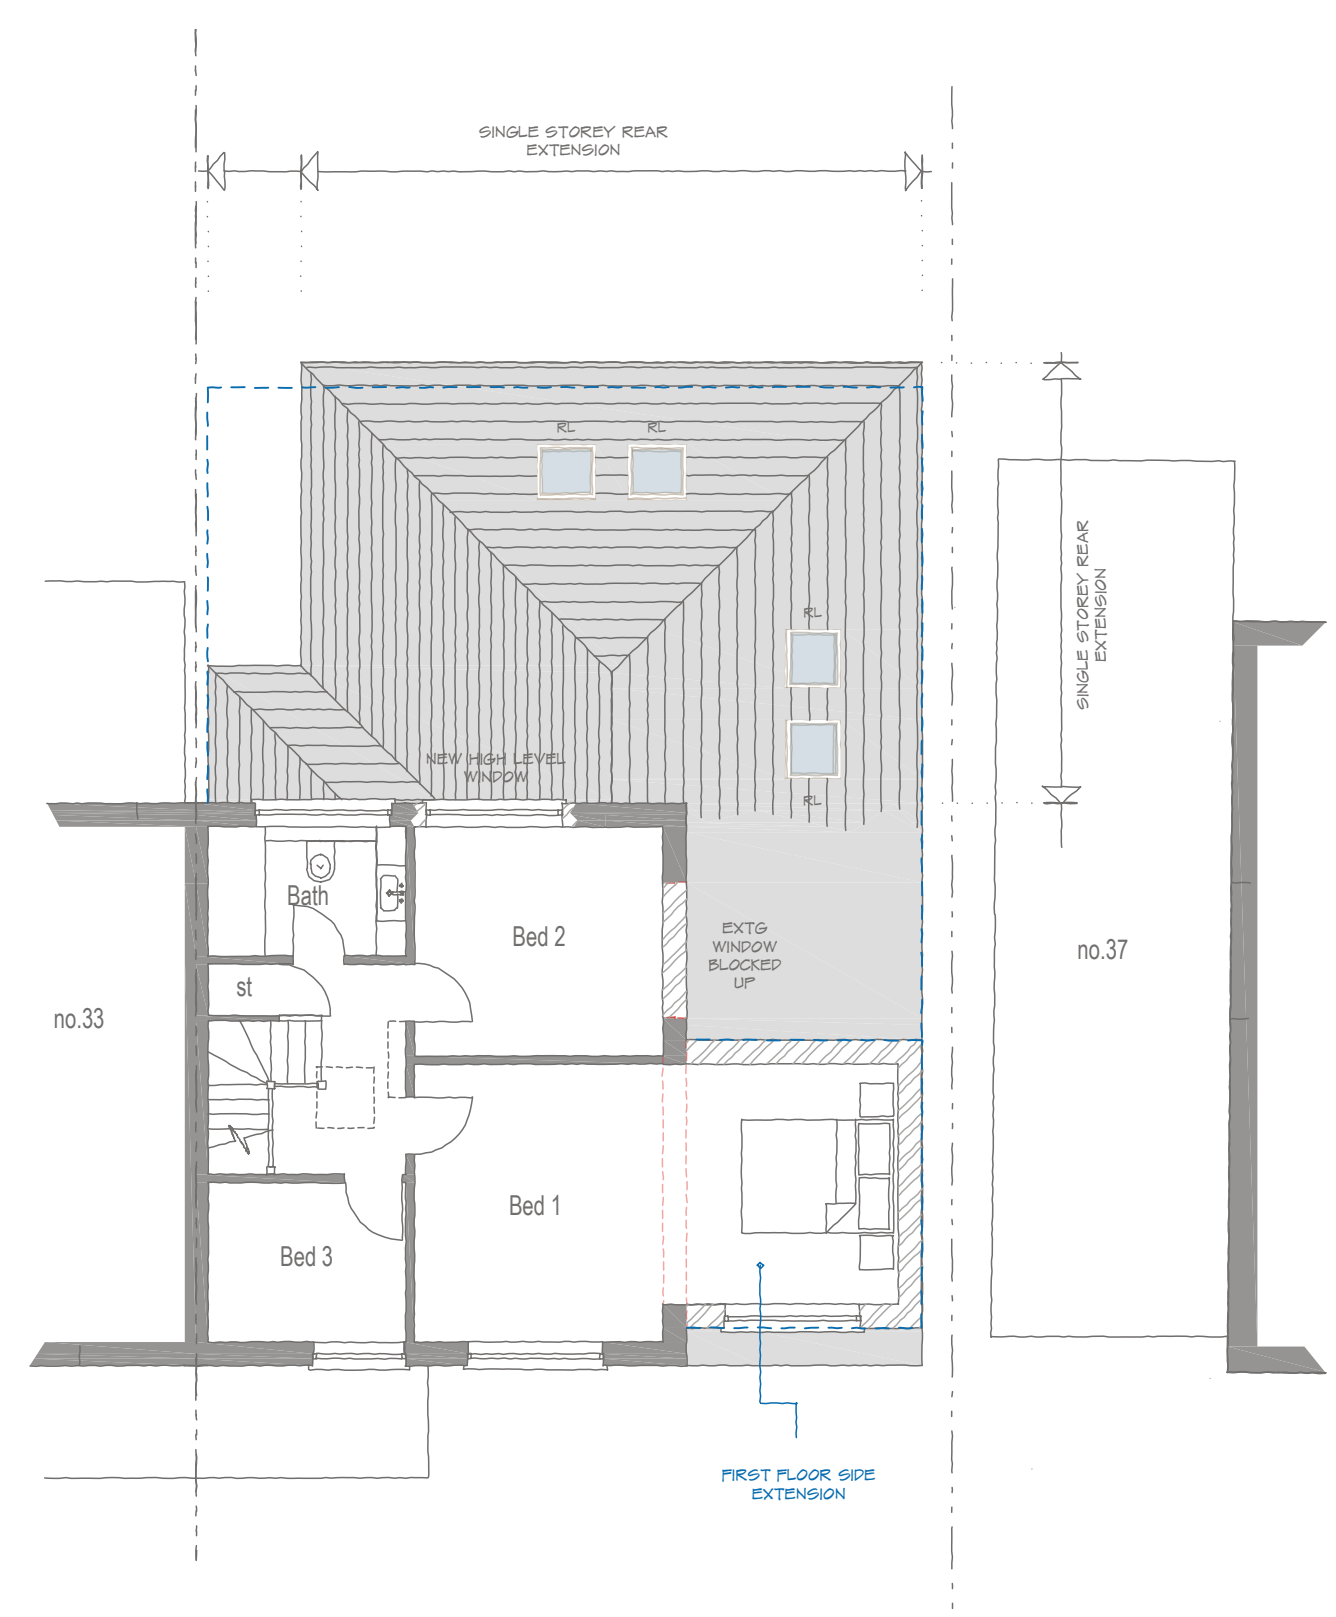
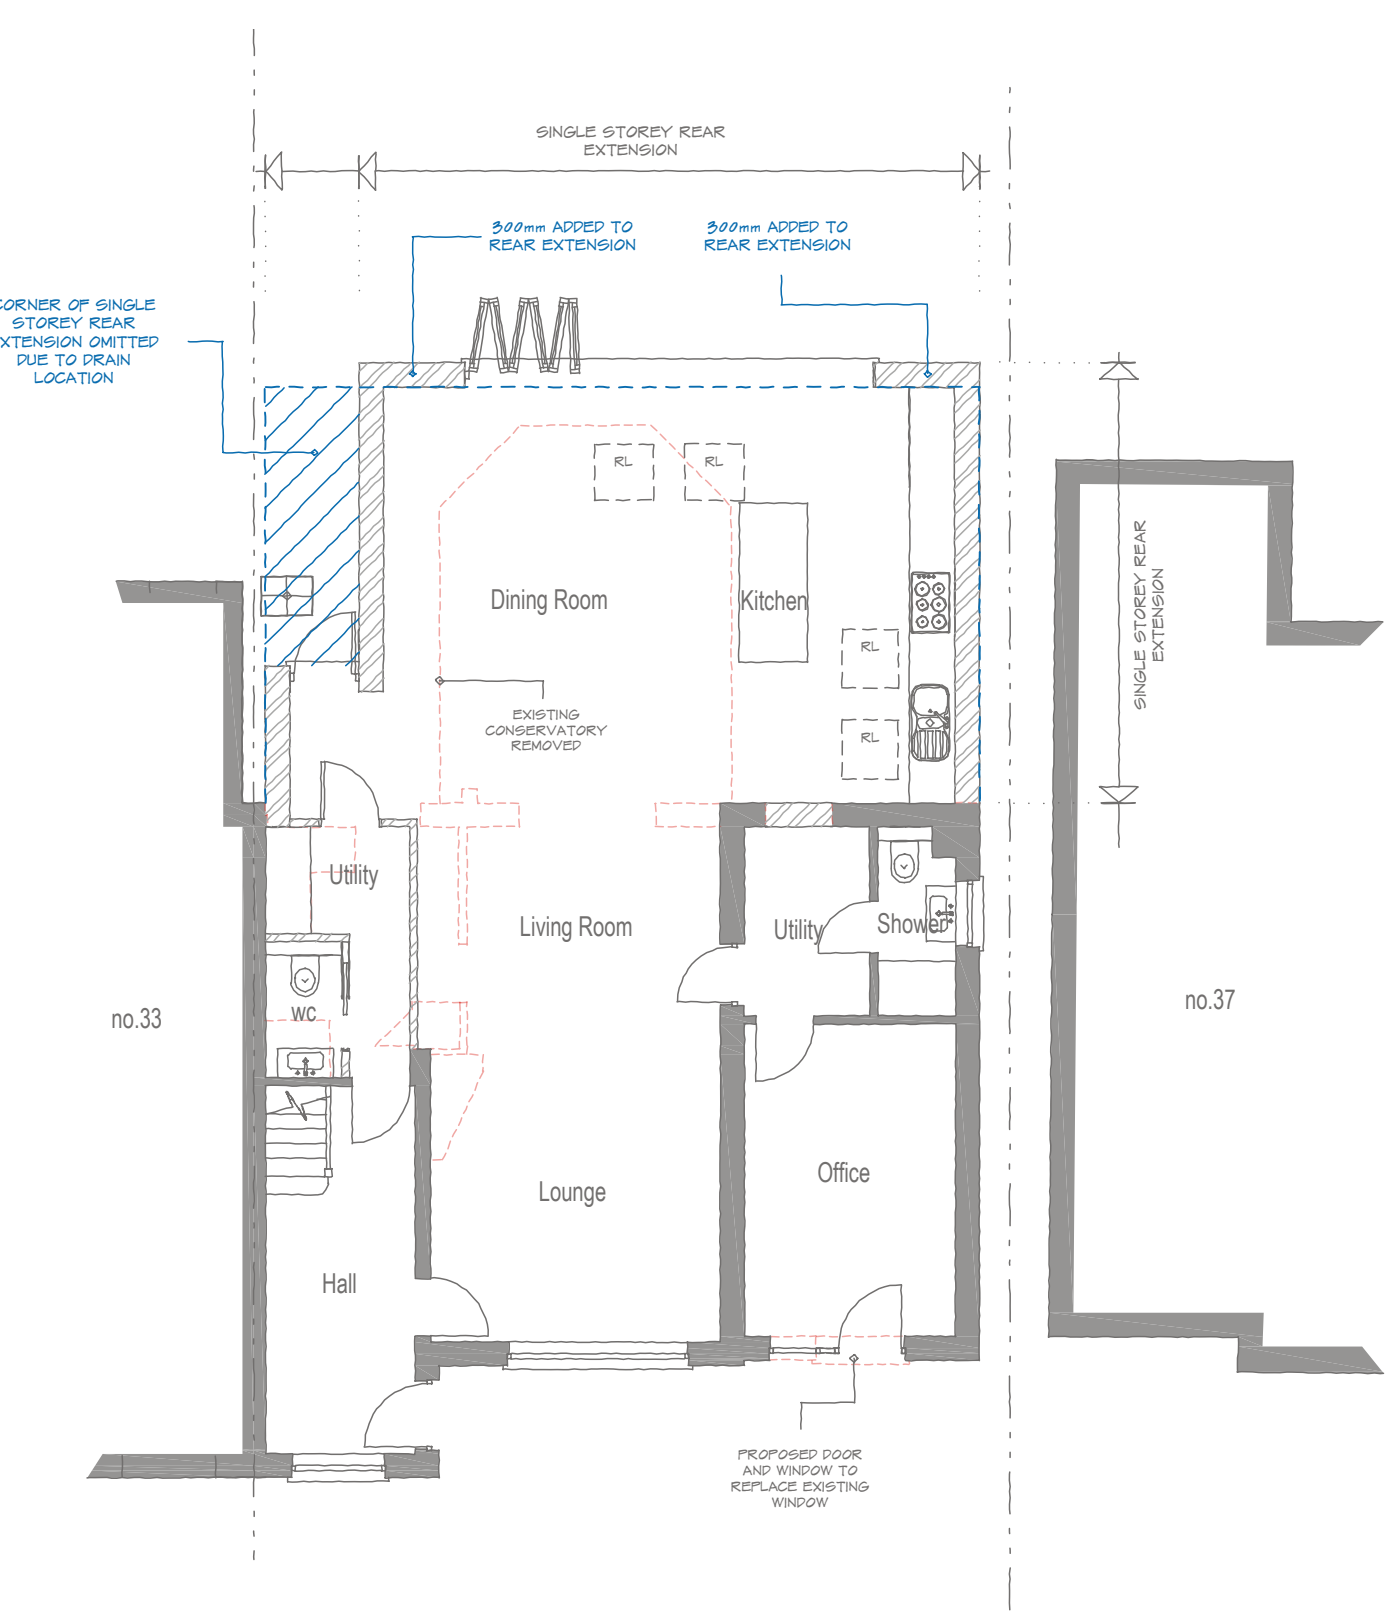


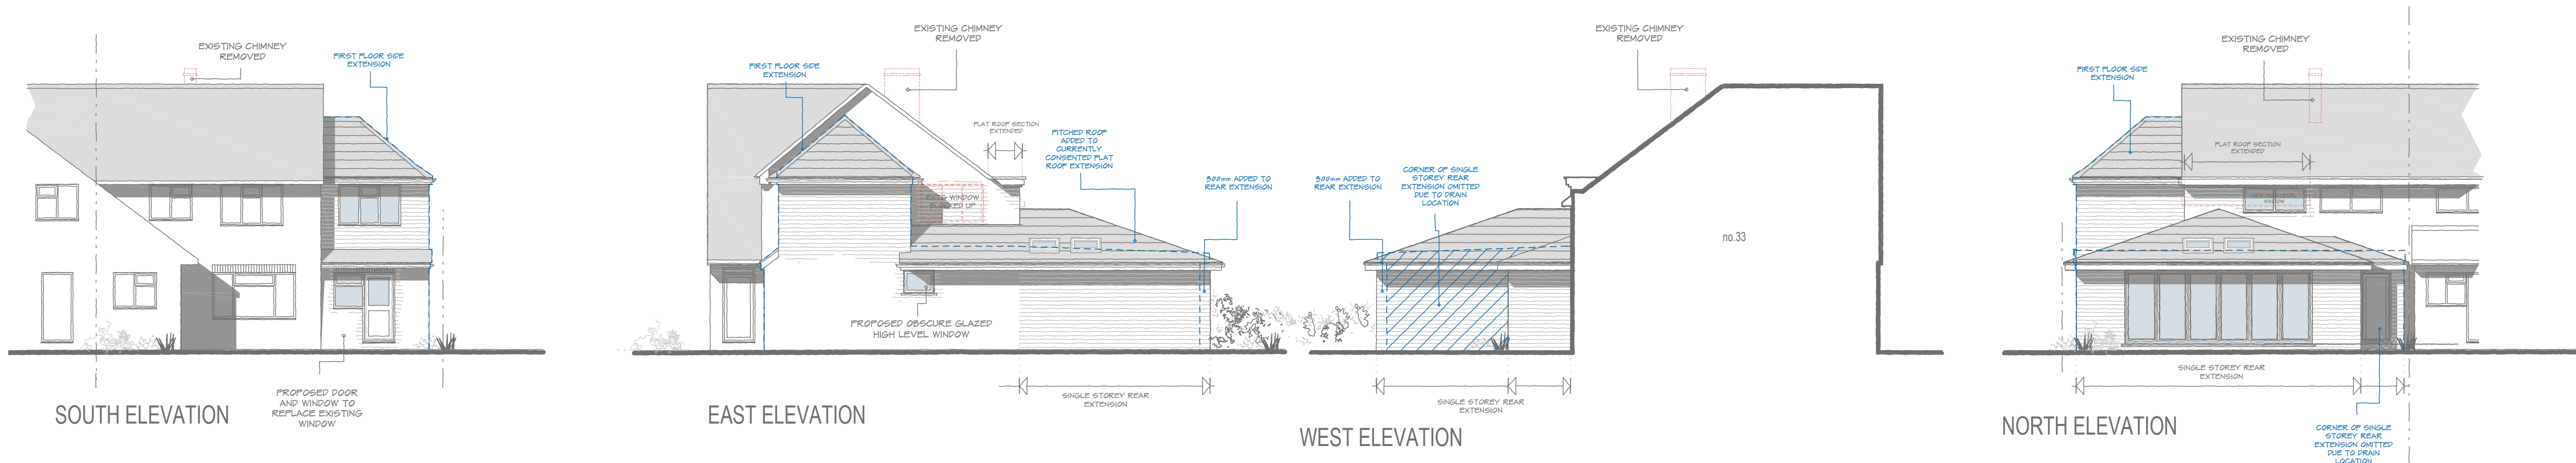

KEY:

FOOTPRINT OF PREVIOUSLY CONSENTED APPLICATION

1:100 scale bar
This Drawing has been produced for printing onto A1 size paper.
If printing on A3 please use the scale below for reference.

0m 1m 2m 4m 6m
0 5' 10' 20' 30'

REV	COMMENTS	DATE



SHAUN TANNER
ARCHITECTURE & PLANNING
www.stlarchitecture.co.uk studio@stlarchitecture.co.uk 0118 989 0808

CLIENT Ms S. Bento
PROJECT 35 Brooksby Road, Tilehurst, Reading, RG31 6LZ
DRAWING PROPOSED PLANS AND ELEVATIONS - PHASE 2
STATUS planning
SCALE 1:100 @ A1 DRAWN DN CHECKED NO ST2501/201 REV B
DATE may 2025
THIS DRAWING MUST NOT BE SCALED UNLESS ISSUED FOR PLANNING PURPOSES. ALL DIMENSIONS ARE TO BE VERIFIED PRIOR TO SETTING OUT, COMMENCING WORK, OR PRODUCTION OF FABRICATION DRAWINGS. REPORT ANY DISCREPANCIES TO THE SUPERVISING OFFICER IMMEDIATELY. ©