





Proposed Front (South) Elevation, 1:100

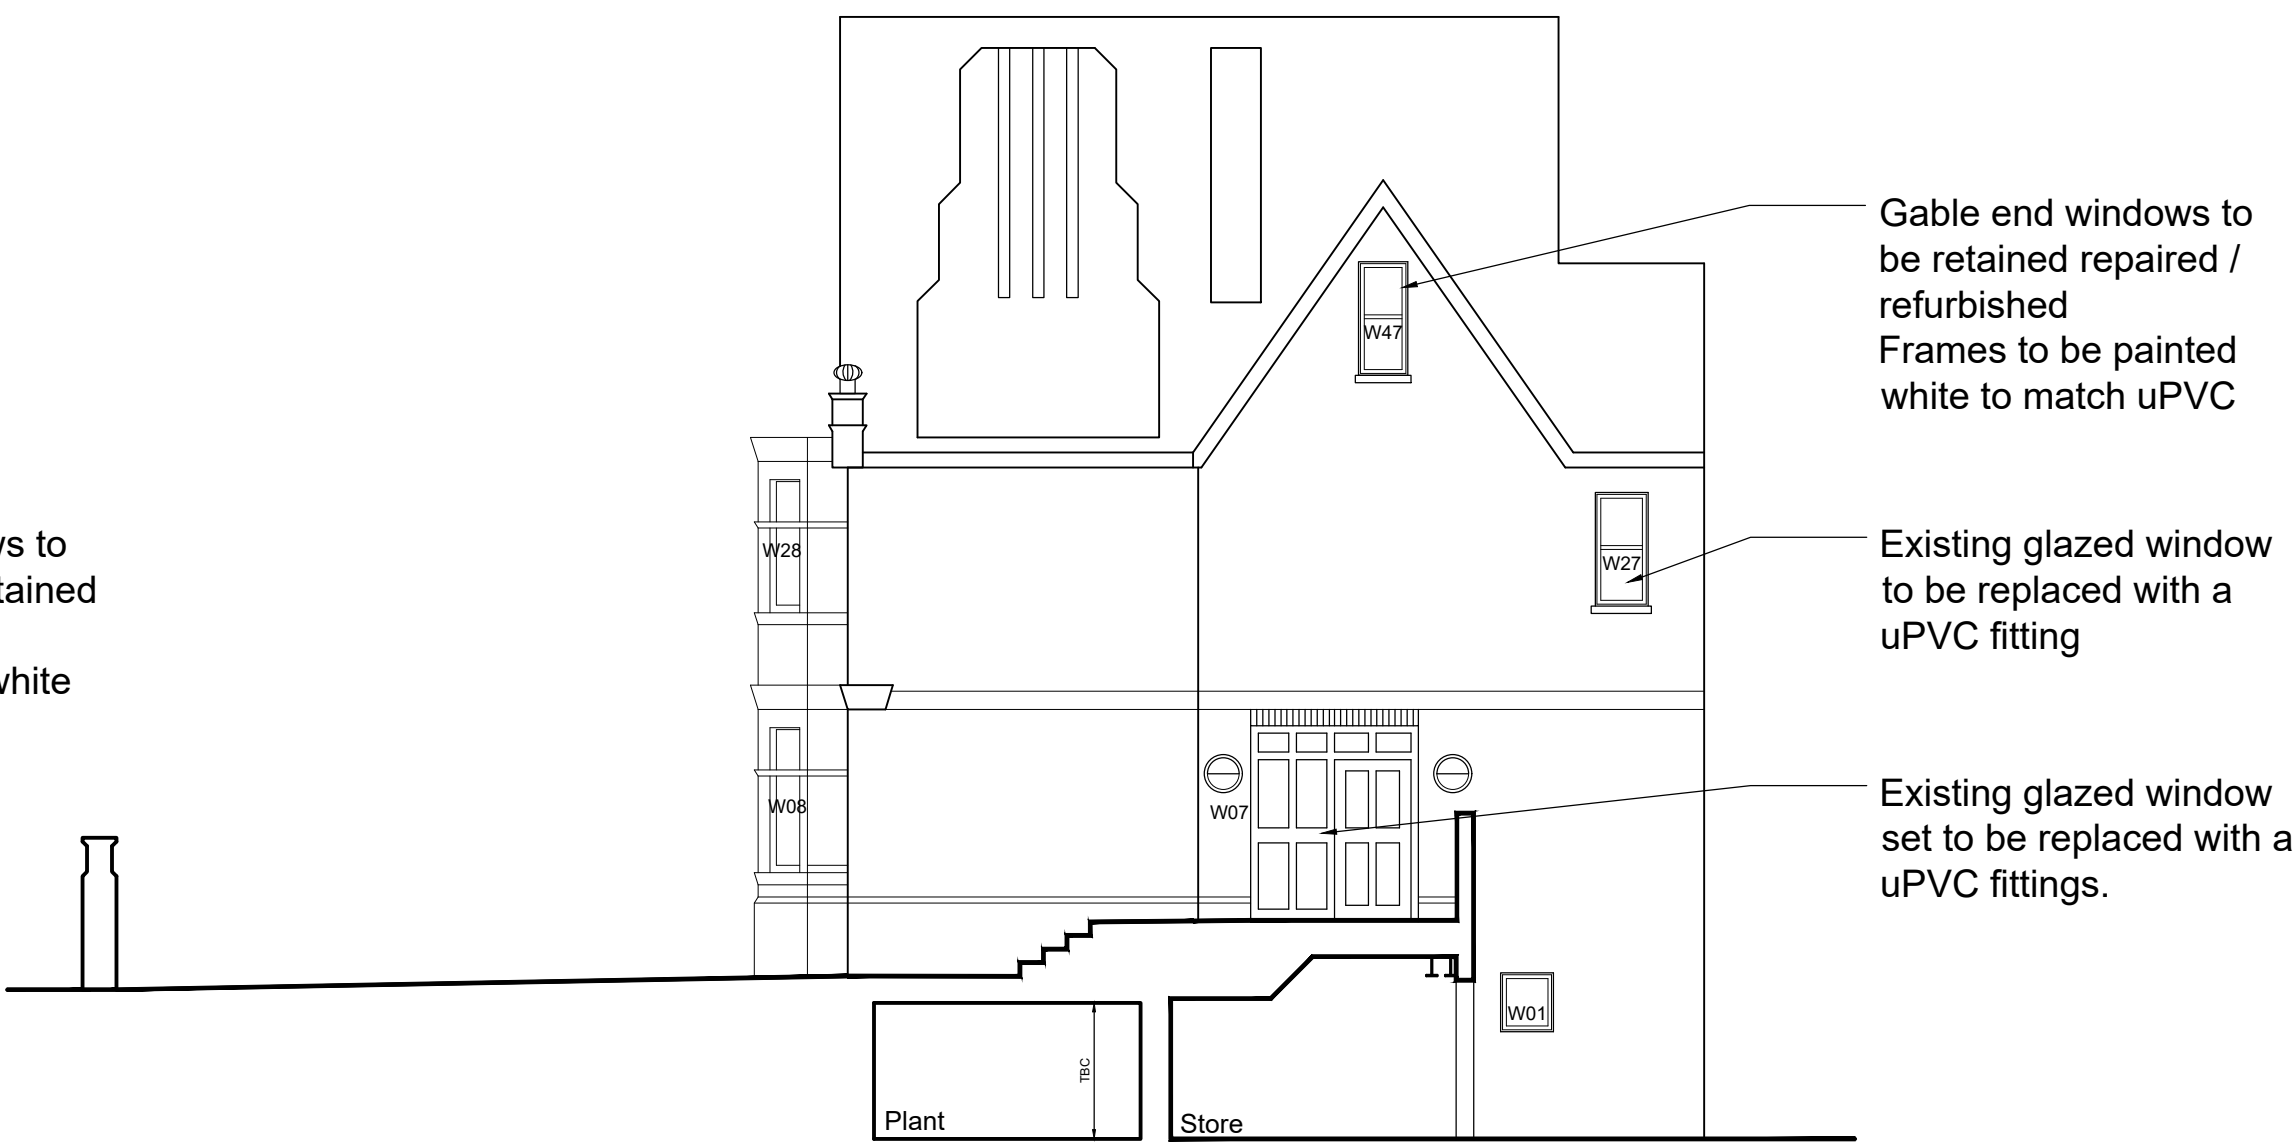

Proposed Side (East) Elevation, 1:100



Proposed Rear (North) Elevation, 1:100

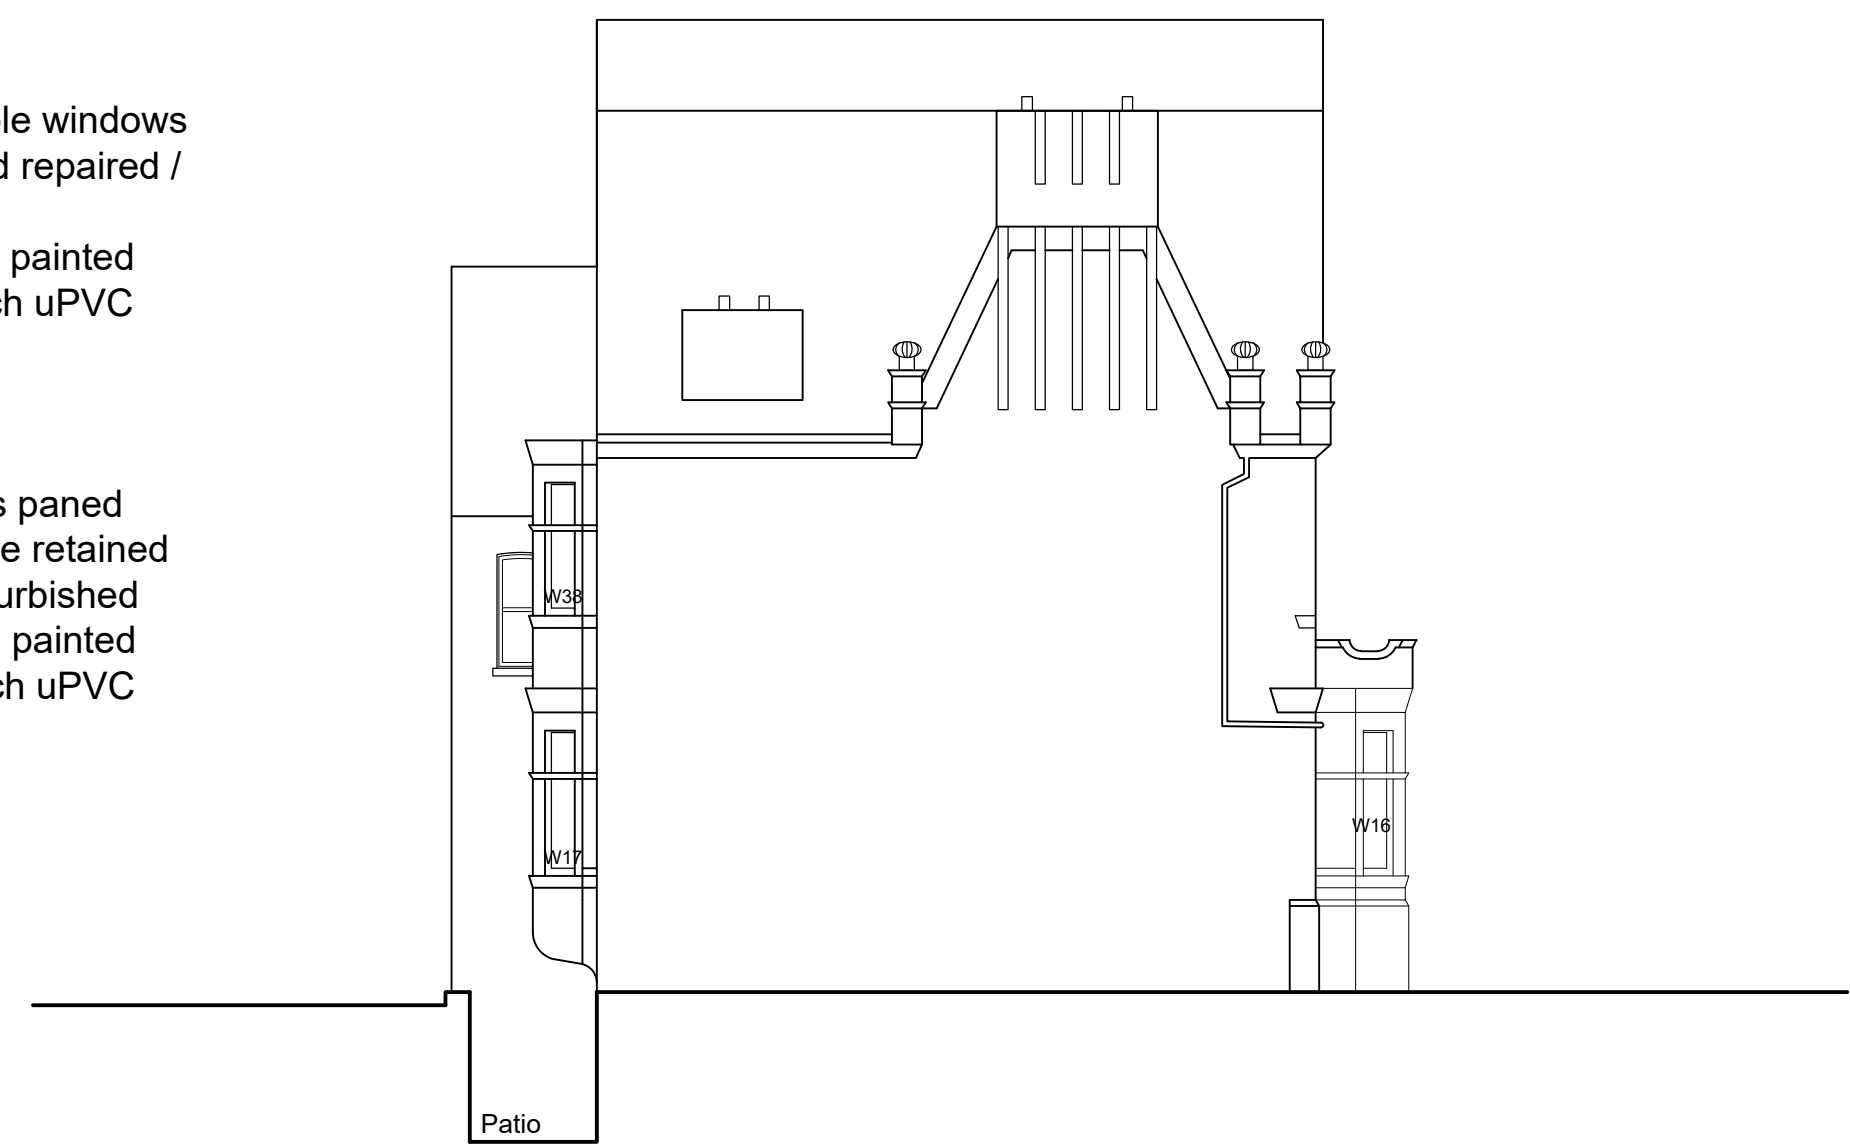

Proposed Side (West) Elevation, 1:100

0 2m 5m 10m

C	15/10/25	Updated to suit Planners Comments					
B	19/09/25	Updated to suit Planners Comments					
A	18/06/25	General annotations regarding window replacements.					
Rev	Date	Description					
CSM ARCHITECTS		1 Boyd Street Shieldfield Newcastle upon Tyne NE2 1AP					
		+ 44 (0) 191 260-2450 www.csmarchitects.co.uk					
		© CSM+ Architects LLP					
Client							
Spire							
Project							
Spire Dunedin Hospital, Reading, RG1 6NB							
Drawing Title							
Proposed Elevations							
Stage	Date	Drawn	Check	Scale			
-	08/04/2025	SHN	CMG	1:100			
Project	Origin	Func.	Level	Form	Dis.	No.	Rev.
5215	CSM	XX	XX	DR	A	0170	C