


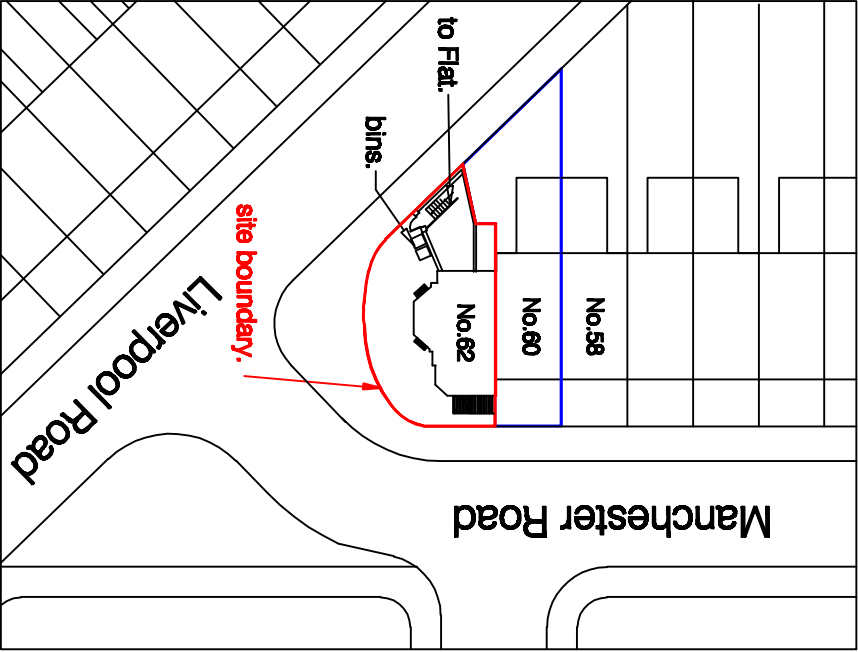

project
for
title

62 Manchester Road
Reading, Berkshire

Mr I Hussain
Block Plan

Drawing no: 1065 / 12

M D Howlett
architectural consultant

11 Prospect Street, Caversham, Reading
Berkshire RG4 8JB, Tel: (0118) 947 7117
Email: pmsairc@globalnet.co.uk

Date: July 2025

Scale: 1:500 on A4
0 10 20 metres