




GROUND FLOOR

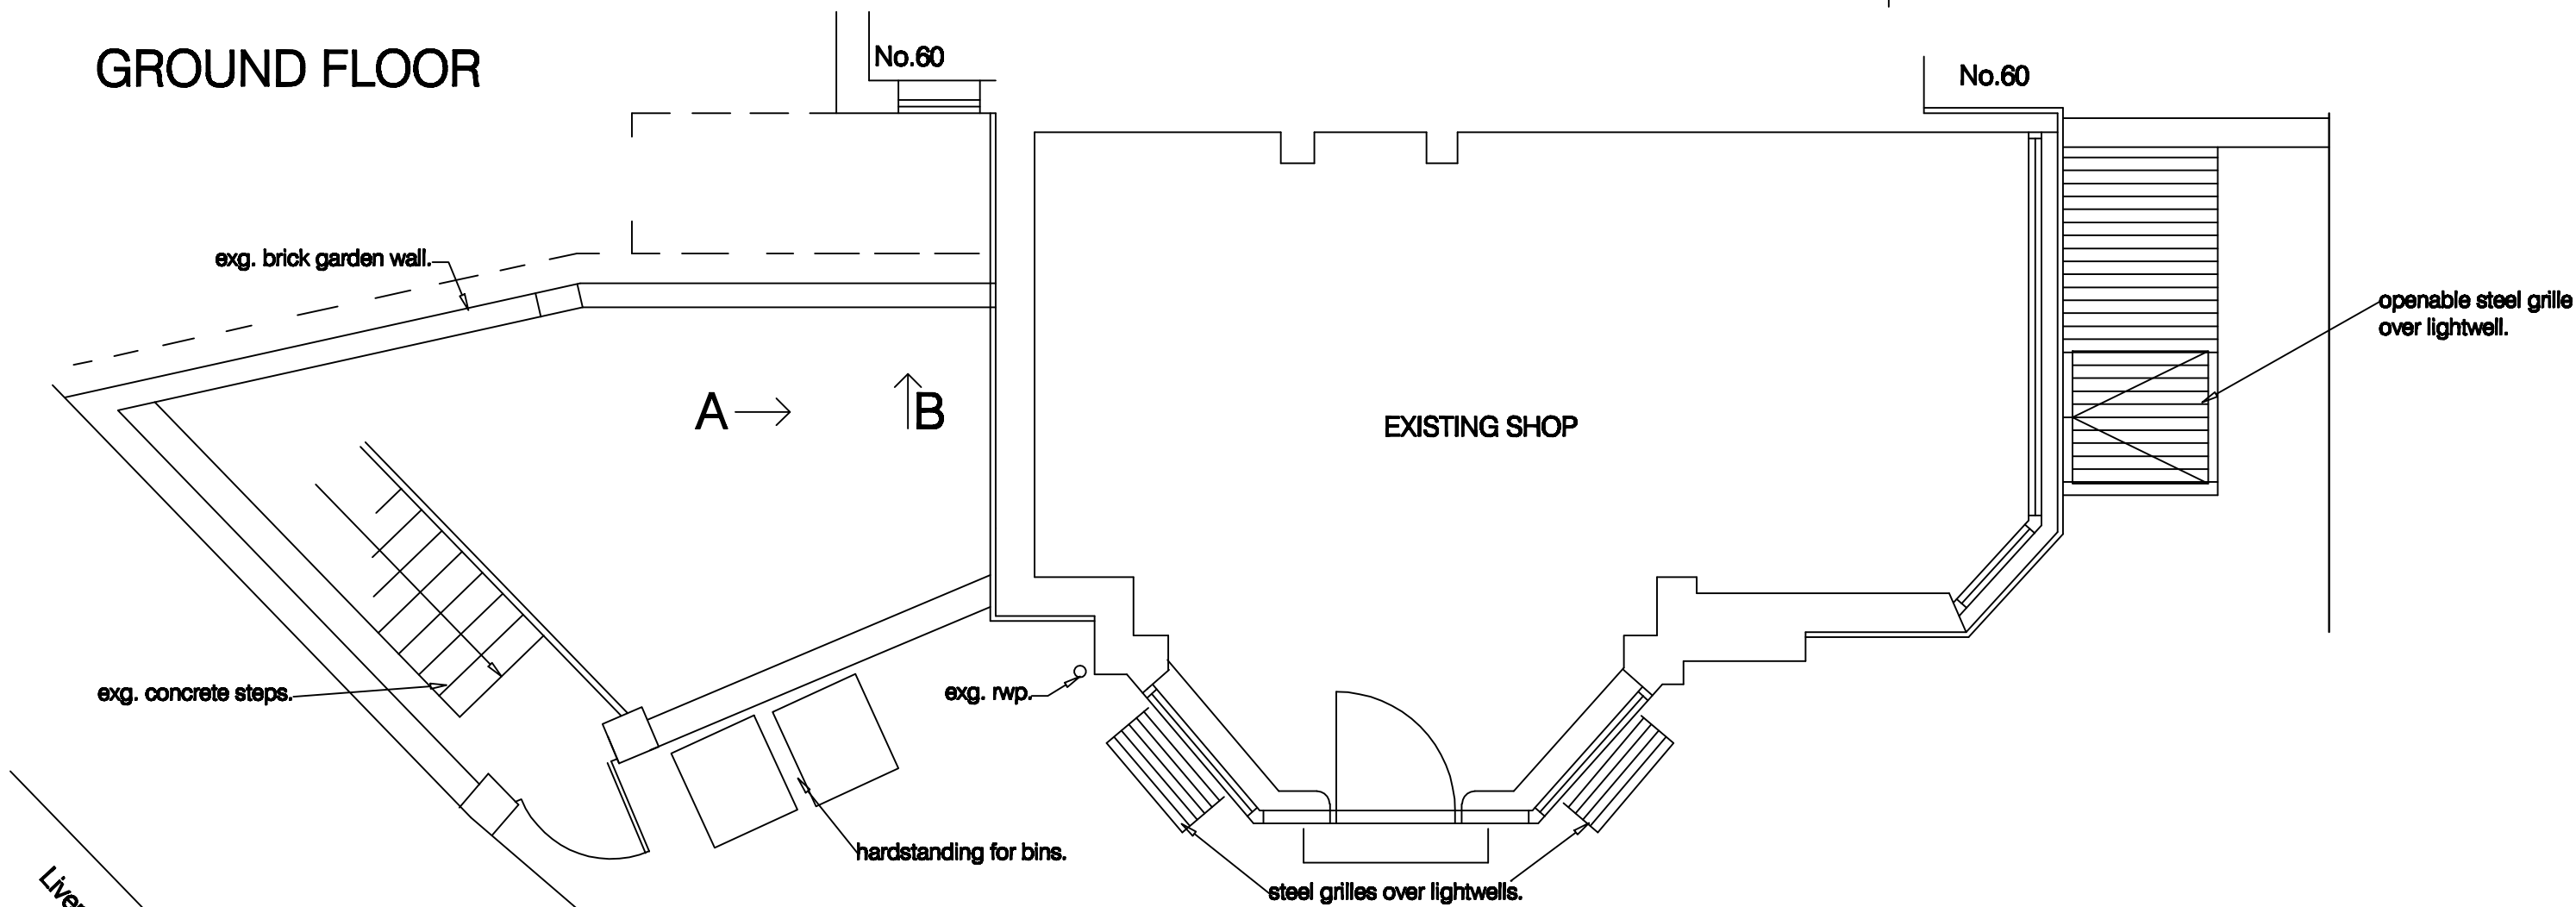


BASEMENT

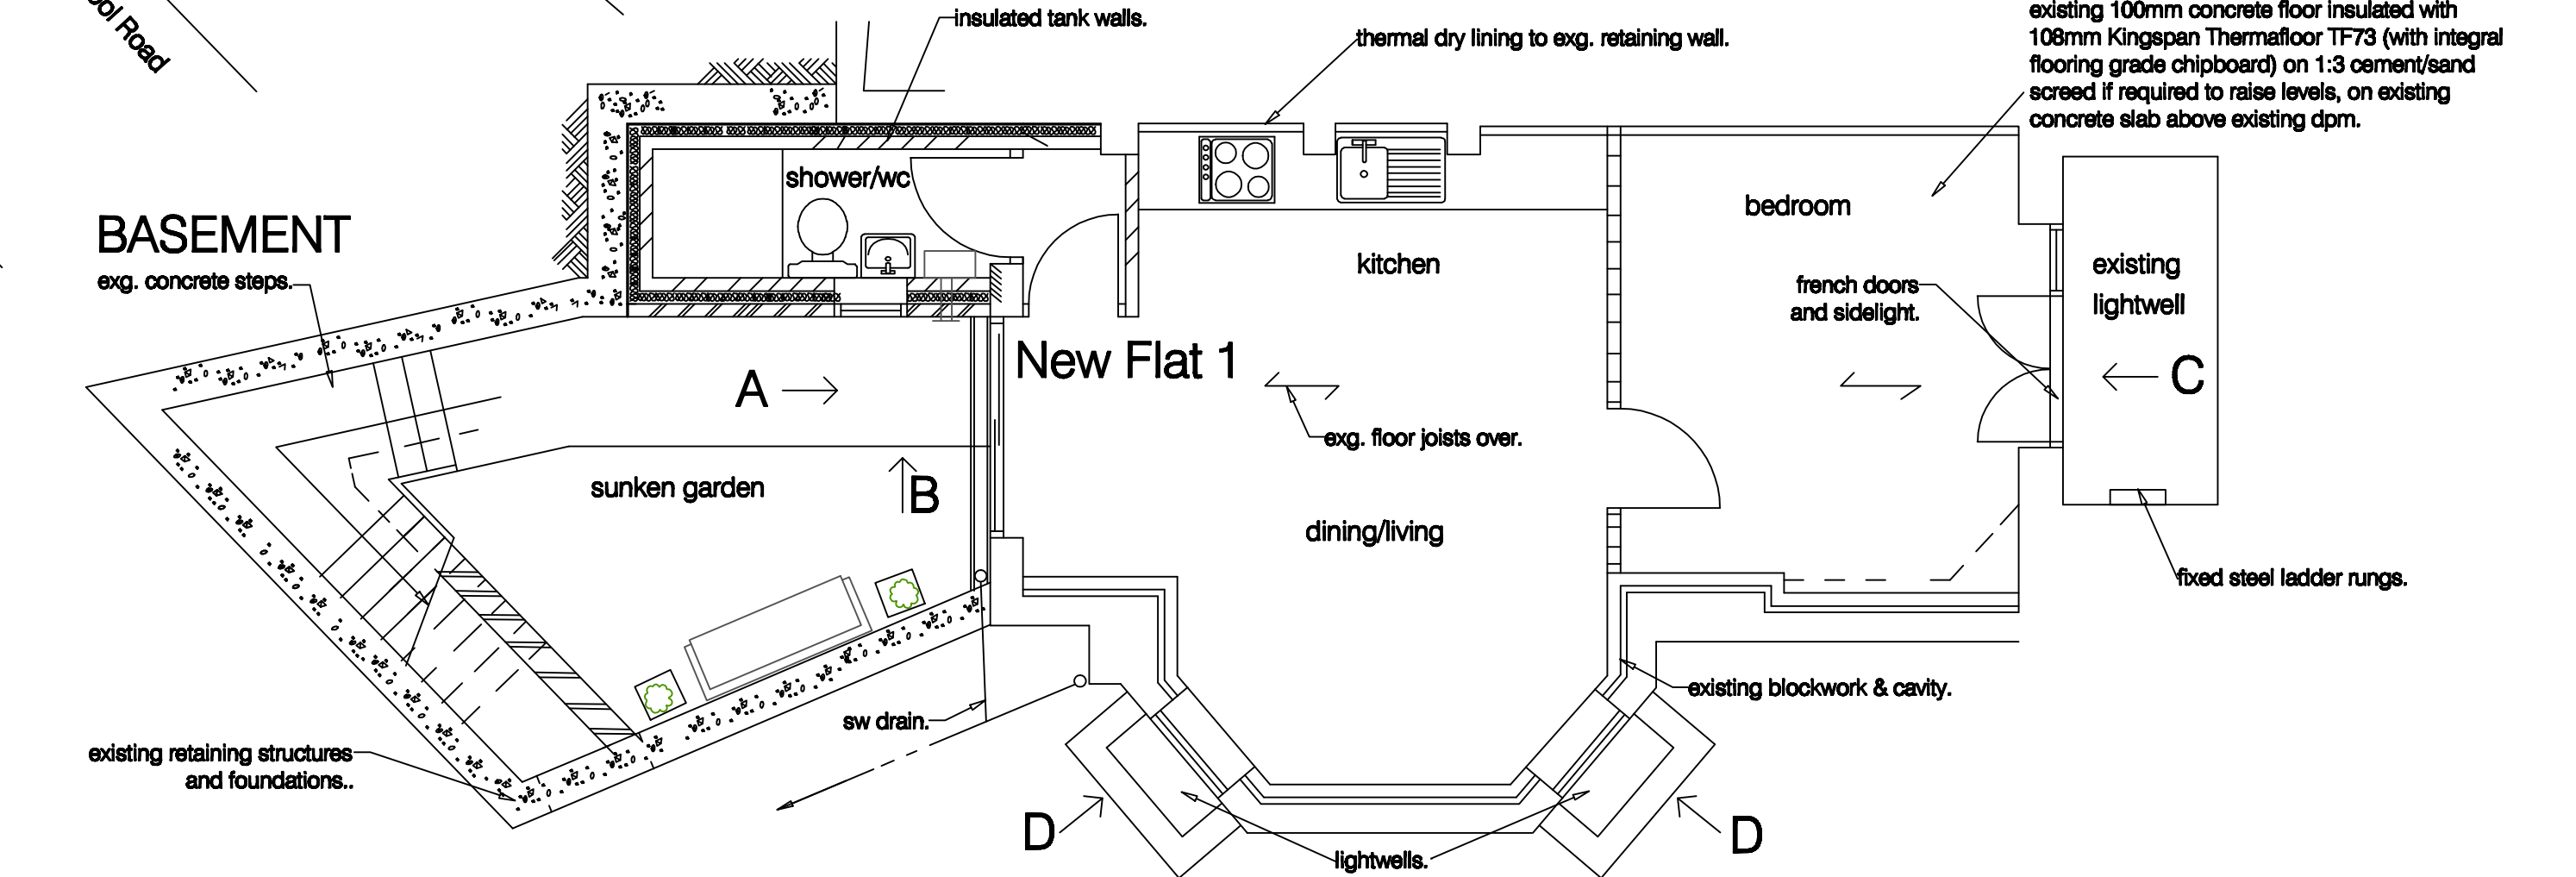


VIEW B

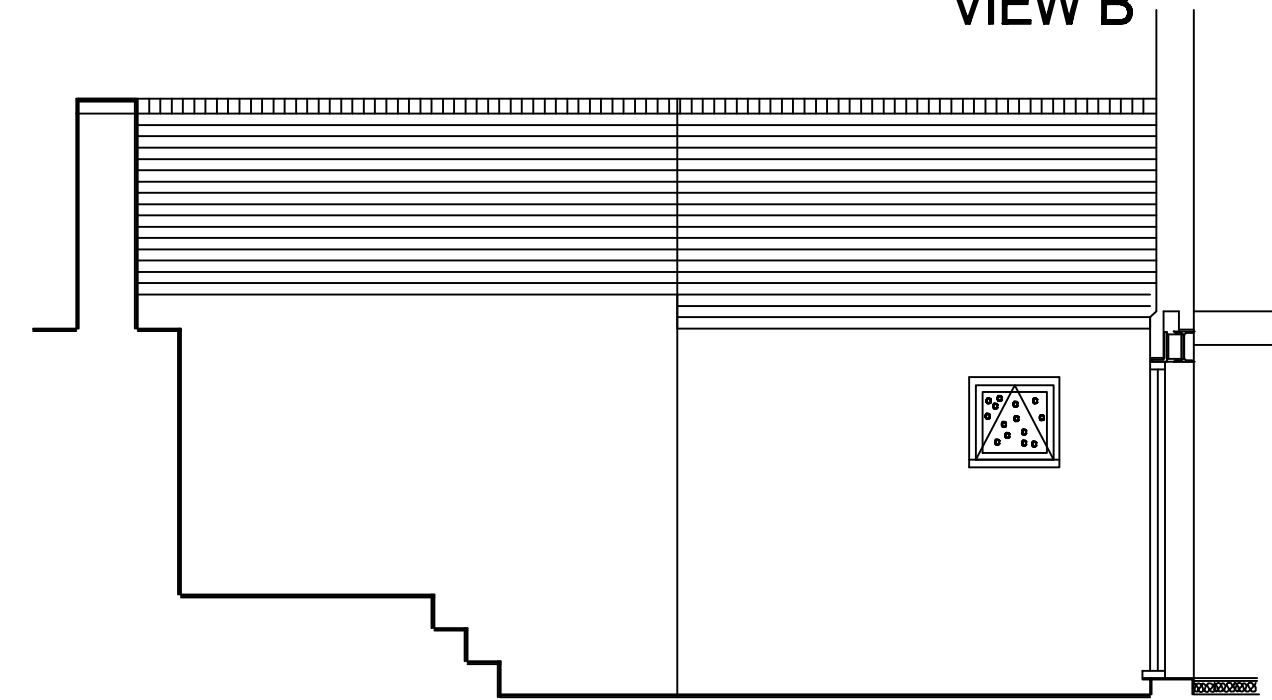


VIEW A

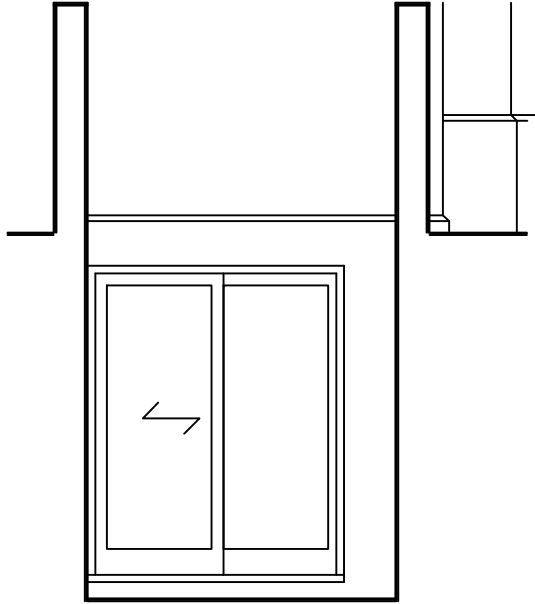

VIEW C

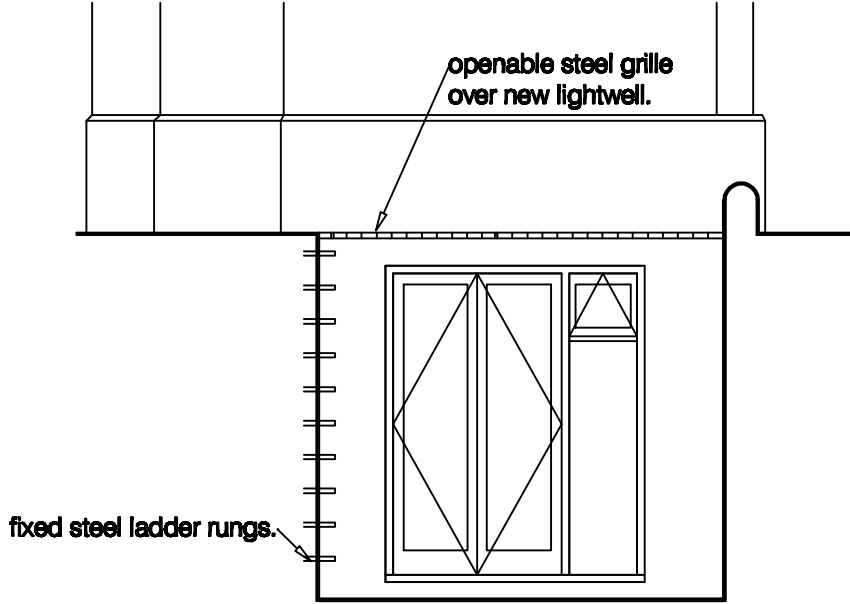

VIEW D

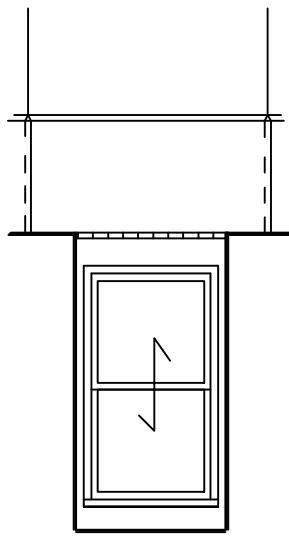

project
for
title

62 Manchester Road
Reading, Berkshire
Mr I Hussain
Proposals

Drawing no: 1065 / 11 /

M D Howlett
architectural consultant
11 Prospect Street, Caversham, Reading
Berkshire RG4 8JB; Tel: (0118) 947 7117
Email: pmaarc@globalnet.co.uk

Date: July 2025

0 1 2 metres

Scale: 1:50@A2 and 1:100@A4

