





PLANNING DRAWING – PROPOSED SIGNAGE

ITEM 01 (Qty 01) **HIVE01B**
Double sided pictorial sign to the existing gibbet & post.


- Featuring:
- Remove the existing GK header.
 - Retain the existing gibbet.
 - 2 mm aluminium panel finished RAL 5008.
 - 32 mm bullnose trim finished RAL 5008.
 - Vinyl applied content.
 - 2No. warm white LED Slimline trough lighting.
 - Existing post.

Single sided amenity sign.

- Featuring:
- 2mm aluminium panel finished RAI 5008.
 - 32mm bullnose trim finished RAL 5008.
 - Paint rear of signs black RAL 9005.
 - Applied vinyl text.
 - Fixed back to back to the post.

Scale 1:20

Max 250 Candelas per square meter (cd/m2)

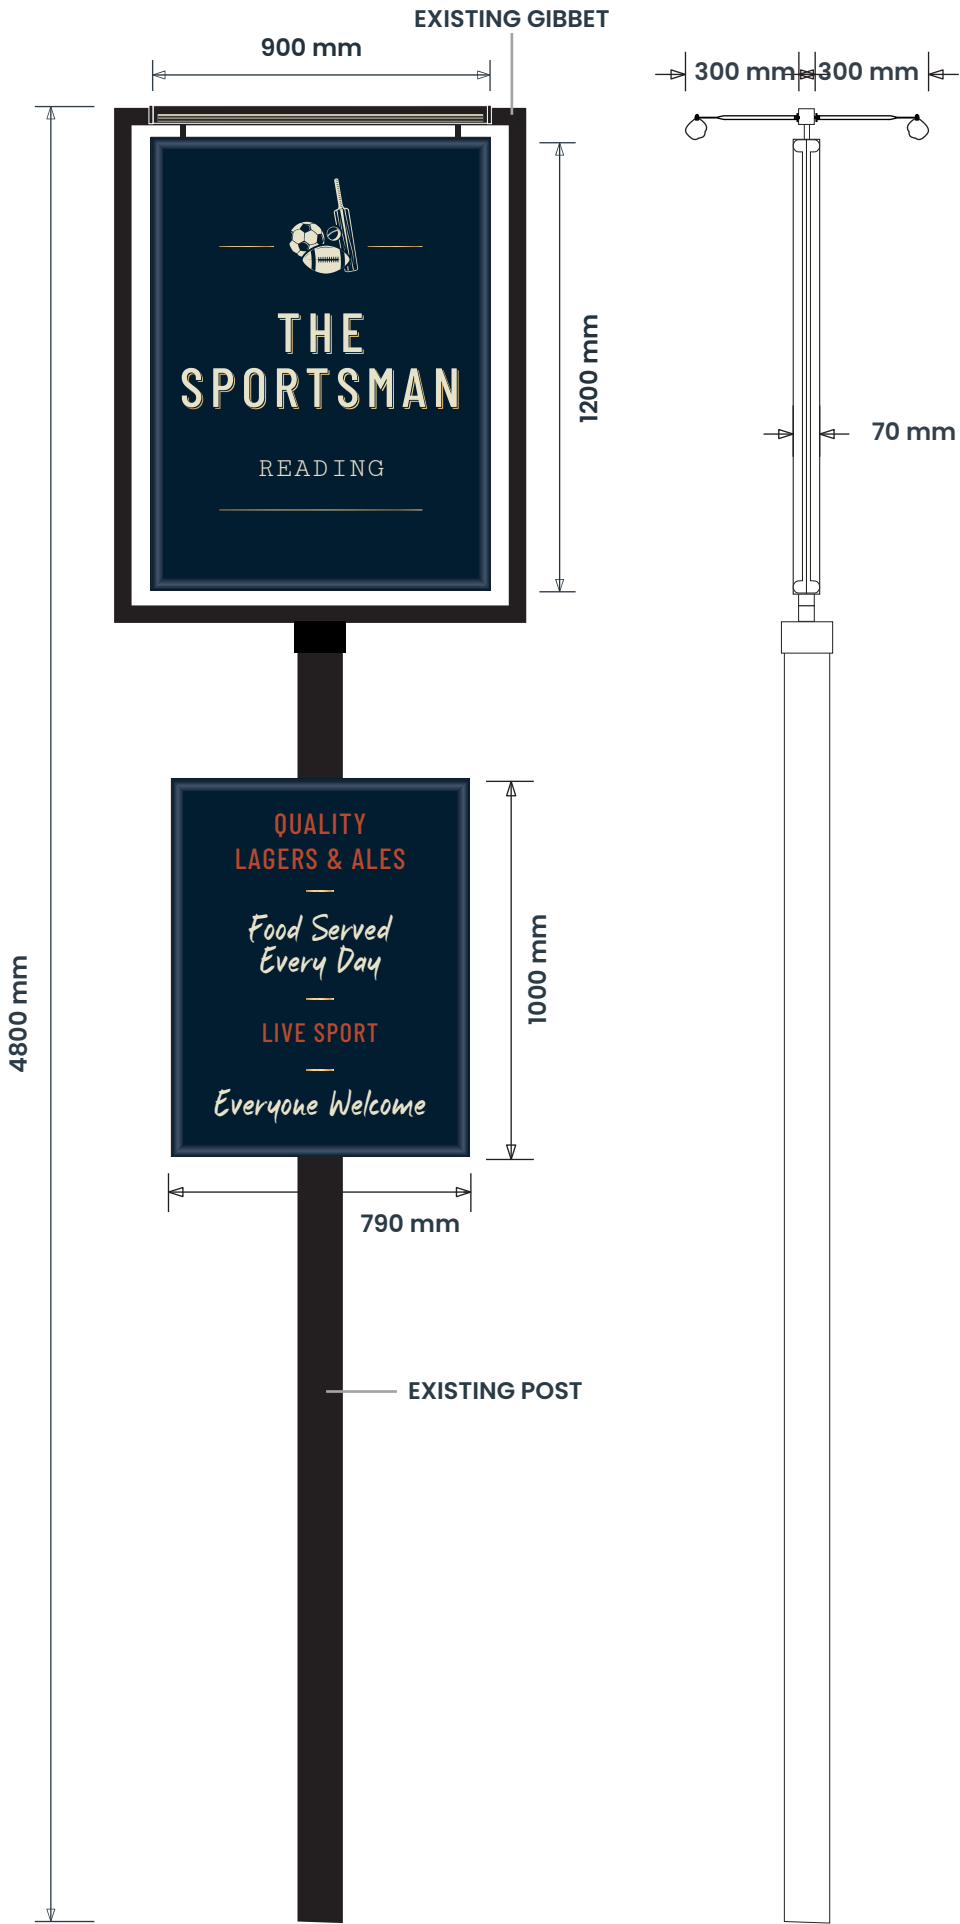

SIGN COLOUR

- RAL 5008
- Metamark M7 172 Almond
- Avery 836 Gold Metallic
- Avery 726 Medium Red RAL 3016
- RAL 9005

BUILDING COLOUR

- RAL 5008
- RAL 9001
- RAL 9005

BRAND TYPEFACES

Primary :
Barlow Condensed
Medium

Secondary :
Cutive Mono Regular

PLANNING DRAWING – PROPOSED SIGNAGE


ITEM 02 (Qty 01) HIVE08A-NS

Single sided nameboard sign.

Featuring:

- 2 mm aluminium panel finished RAL 5008.
- 32 mm bullnose trim finished RAL 5008.
- 19 mm foamex letters finished Gold.
- 25 x 25 mm aluminium fixing angle.
- Slimline LED trough light. Warm white illumination.

Scale 1:20

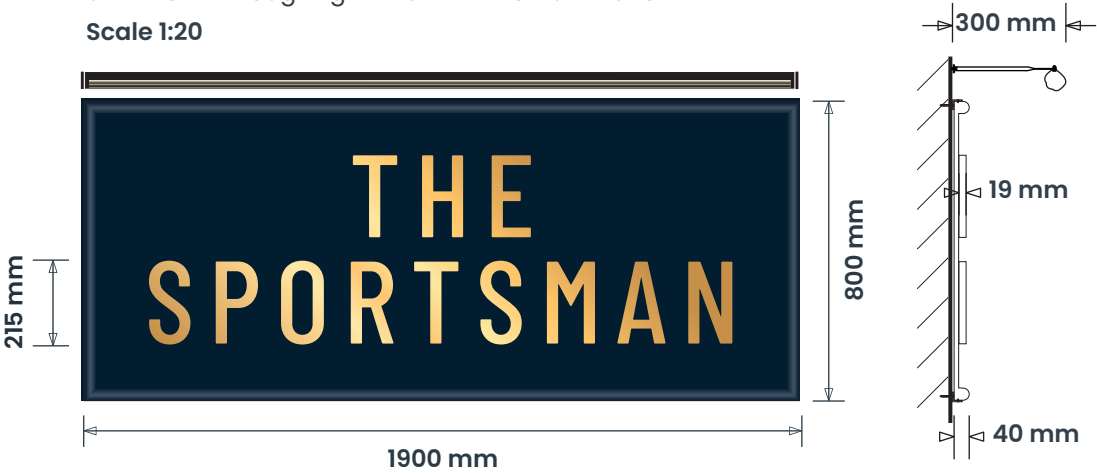

4050 mm Ground Clearance
Max 250 Candelas per square meter (cd/m2)


ITEMS 03A & 03B (Qty 02) HIVE04D

Single sided amenity sign.

Featuring:

- 2mm aluminium panel finished RAL 5008.
- 32mm bullnose trim finished RAL 5008.
- Applied vinyl text.
- 25 x 25 mm aluminium fixing angle.

Scale 1:20

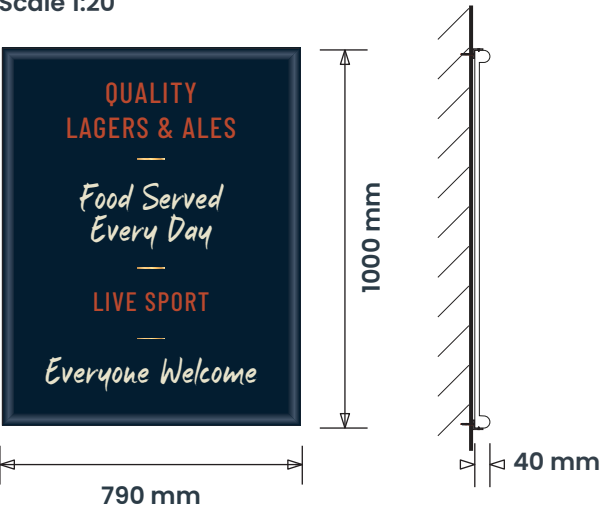

1200 mm Ground Clearance


ITEM 04 (Qty 01) HIVE09A

Wall mounted corex sign.

Featuring:

- Corex holder finished RAL 5008.
- 1190 x 842 mm interchangeable Corex slots.
- 50 mm aluminium trim finished RAL 5008.

Scale 1:20

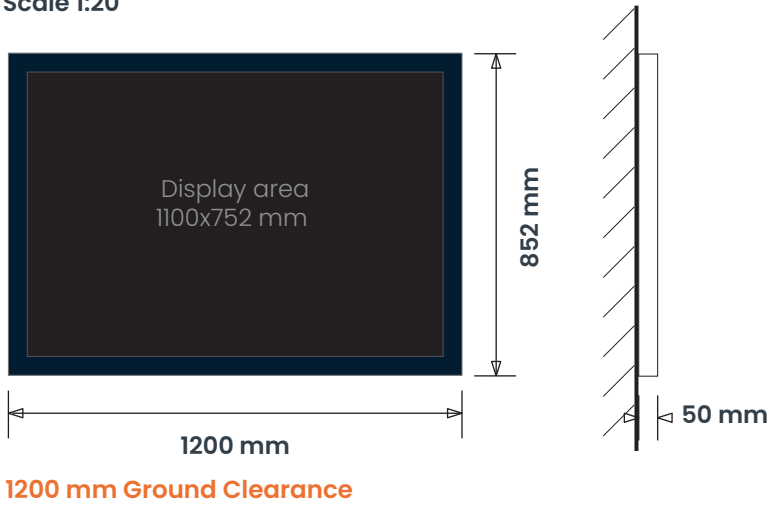

1200 mm Ground Clearance


ITEMS 05A & 05B (Qty 02) HIVE09E

Double sided corex sign to the existing posts.

Featuring:

- Double sided Corex holder finished RAL 5008.
- 1190 x 842 mm interchangeable Corex slots.
- 50 mm aluminium trim finished RAL 5008.
- Existing posts.
- 25 x 25 mm 1520 mm wide aluminium angle.

Scale 1:20

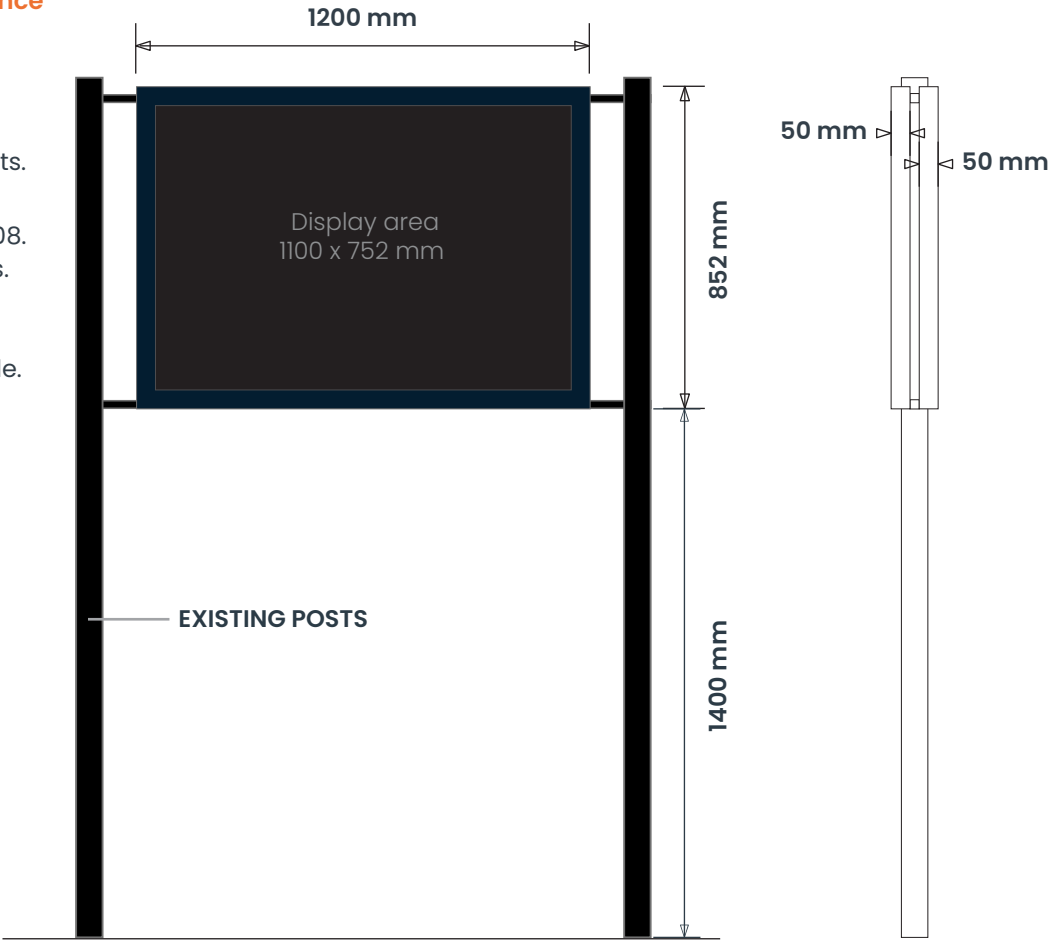

SIGN COLOUR

RAL 5008

Metamark M7 172
Almond

Avery 836
Gold Metallic

Avery 726
Medium Red
RAL 3016

RAL 9005

BUILDING COLOUR

RAL 5008

RAL 9001

RAL 9005

BRAND TYPEFACES

Primary :
Barlow Condensed
Medium

Secondary :
Cutive Mono Regular

PLANNING DRAWING – PROPOSED SIGNAGE

ITEM 06 (Qty 01) HIVE08A-NS

Single sided fascia sign.

Featuring:

- 2 mm aluminium panel finished RAL 5008.
- 32 mm bullnose trim finished RAL 5008.
- 19 mm foamex letters finished Gold.
- 25 x 25 mm aluminium fixing angle.
- Slimline LED trough light. Warm white illumination.

Scale 1:20



ITEM 08 (Qty 01) HIVE19A

Single sided transom sign.

Featuring:

- 2 mm aluminium panel finished RAI 5008.
- 32 mm bullnose trim finished RAL 5008.
- Individual foamex letters.

Scale 1:20



SIGN COLOUR

RAL 5008

Metamark M7 172
Almond

Avery 836
Gold Metallic

Avery 726
Medium Red
RAL 3016

RAL 9005

BUILDING COLOUR

RAL 5008


RAL 9001

RAL 9005

BRAND TYPEFACES

Primary :
Barlow Condensed
Medium

Secondary :
Cutive Mono Regular

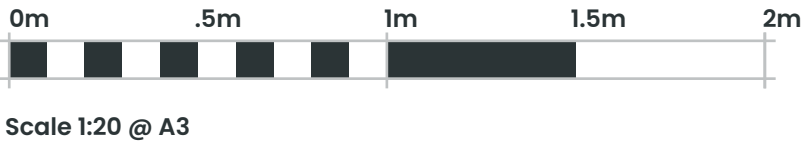

PLANNING DRAWING - SITE PLAN

