


12 the Brookmill, Coley Park Farm, Reading RG1 6DD

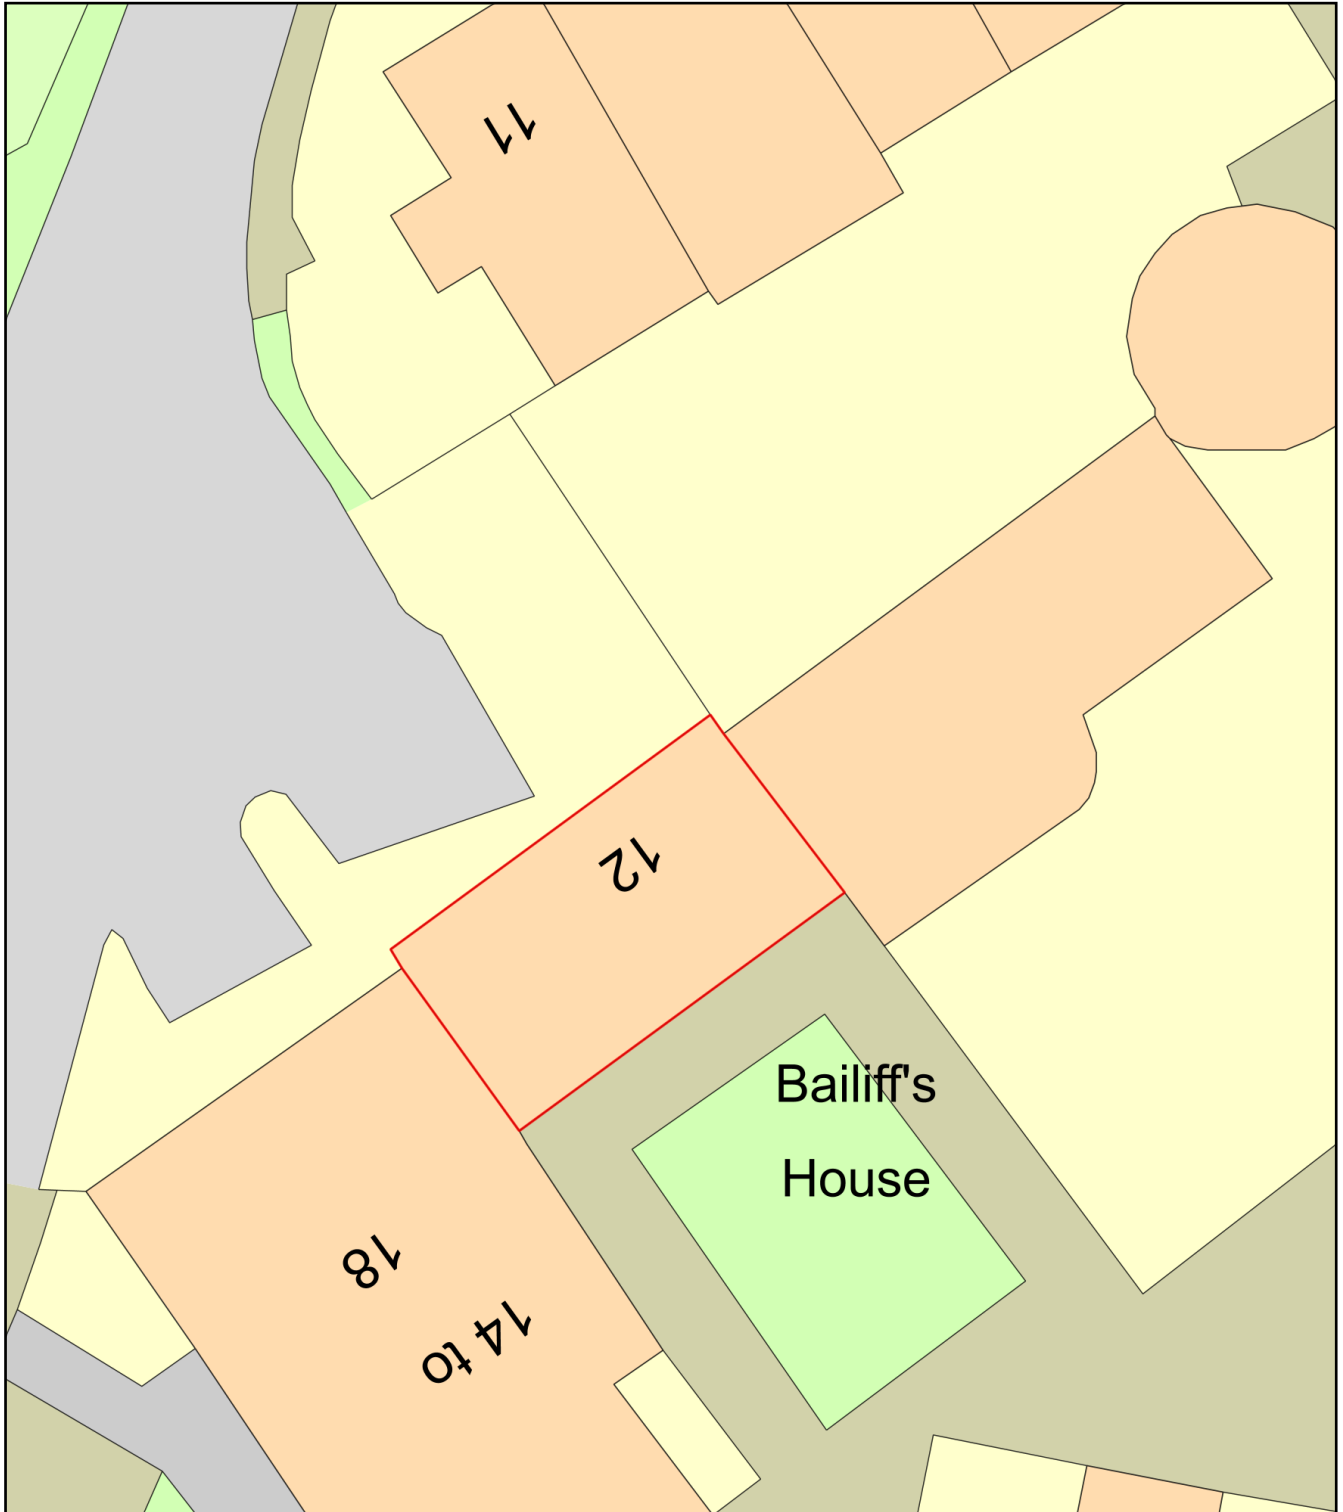

0 10
Metres



Plan Produced for: Charles Durham

Date Produced: 17 Oct 2025

Plan Reference Number: TQRQM25290155248744

Scale: 1:200 @ A4