


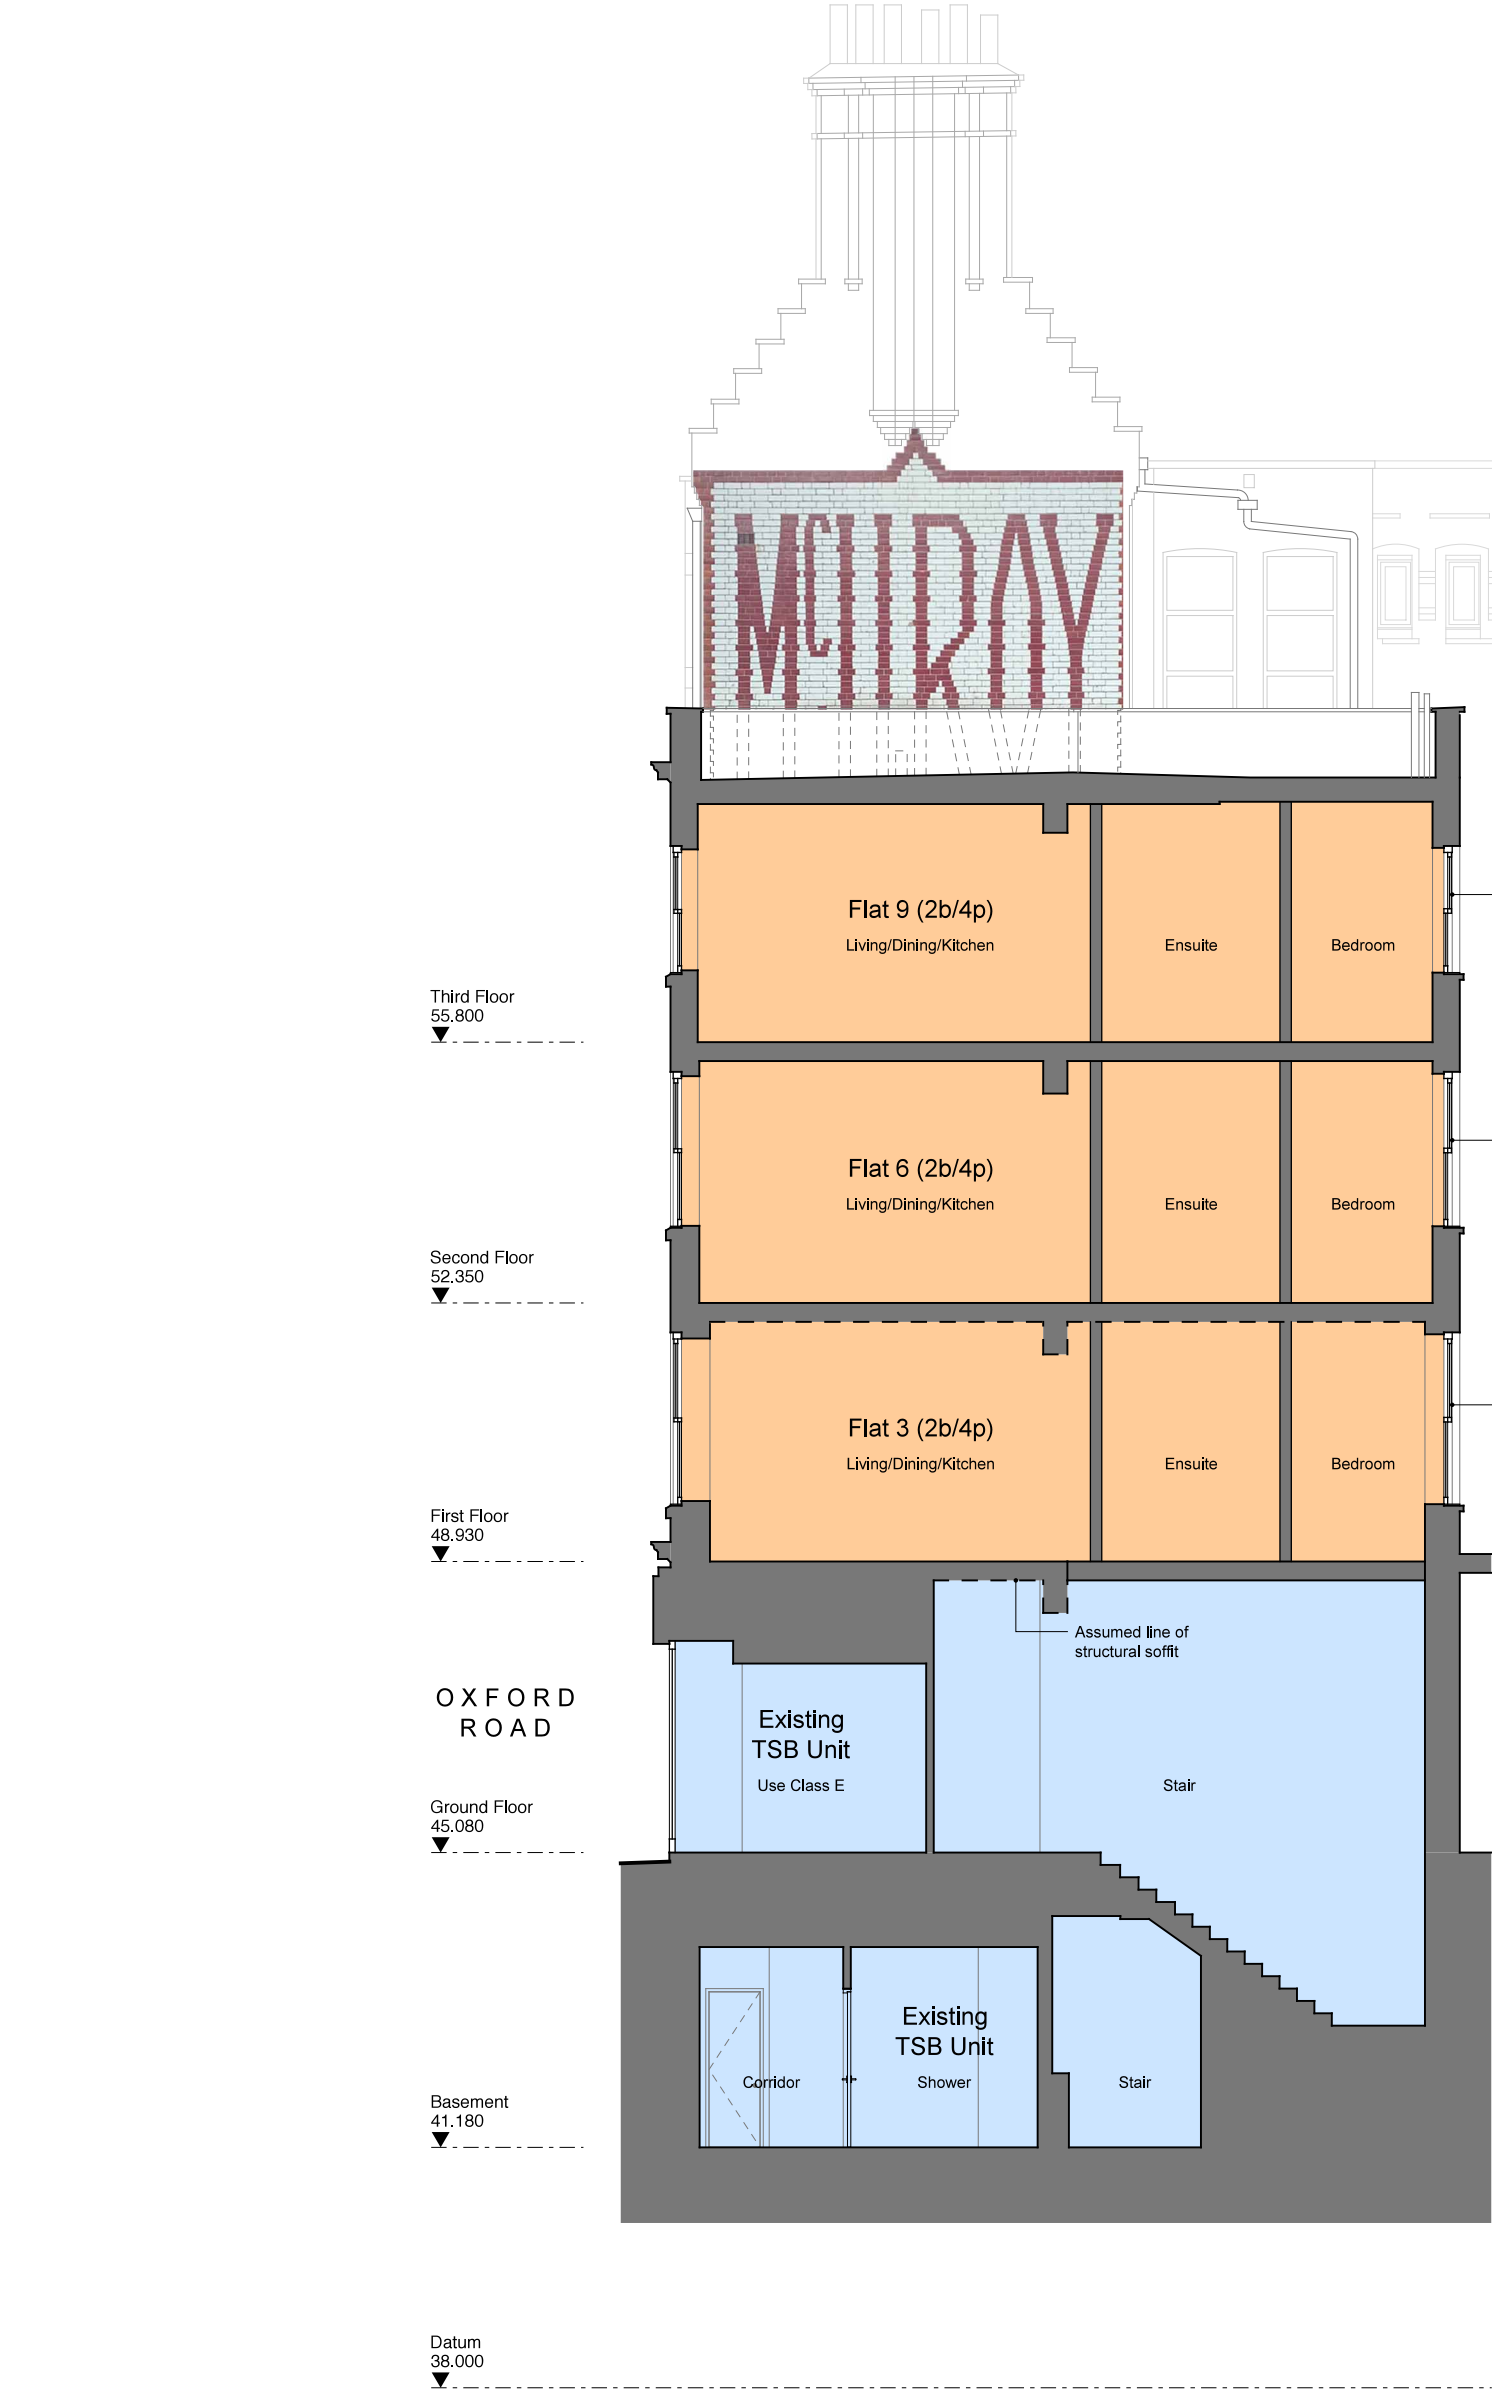

PLANNING ISSUE



Project 200-202 Broad Street Reading RG1 7QJ		
Title Proposed Section A-A		
Scale 1:100 @ A3 Drawn by DLa Drawing No. 20033/P-5(--)-300	1:50 @ A1 Checked by Proj. Arch. Date 20/11/2020	Checked By Manager Revision P1
The Colman Partnership Limited 27 Harcourt Street London W1H 4HP Telephone : 020 7535 2040 Facsimile : 020 7535 2041 email: projects@colmanarchitects.co.uk www.colmanarchitects.co.uk		

Dimensions are not to be scaled from this drawing.

This drawing is based on current available information and should not be relied on as accurate measurements of usable space.

This drawing is the property of the Colman Partnership Ltd. and Copyright is reserved by them. The drawing is issued on condition that it is not copied or disclosed by or to any unauthorised persons without the prior consent in writing of the Colman Partnership Ltd.

0 2 4m

Rev	Notes	By	Date
P1	Planning Issue	TD	06/10/25

