REAR ELEVATION

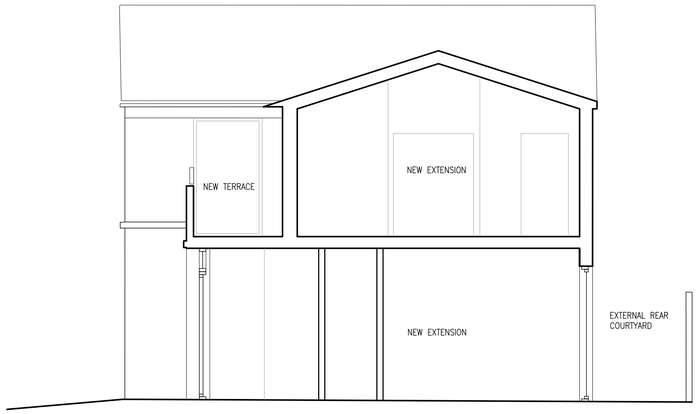

SECTION THROUGH SIDE EXTENSION

FRONT ELEVATION FACING YORK ROAD

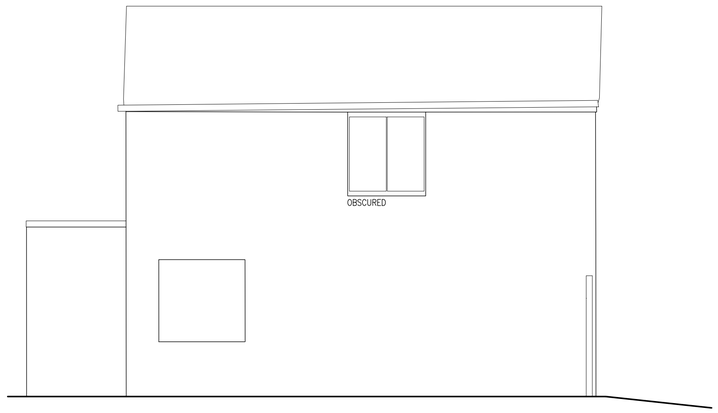

FLANK ELEVATION FACING SOUTH WEST

ALL DIMENSIONS MUST BE CHECKED ON SITE. INFORM THE ARCHITECT OF ANY DISCREPANCIES PRIOR TO CONSTRUCTION
INTERNAL LAYOUTS INDICATIVE

NOTES

SCALE BAR

ALL EXTERNAL CHANGES AS PER SUBMITTED FULL PLANNING APPLICATION

ALL GLAZING TO BE ACOUSTIC GLAZING. PLEASE REFER TO ACOUSTIC REPORT.

REV	DATE	DESCRIPTION	DRN
P01	27.06.25	FIRST ISSUE	DG
P02	04.07.25	DESIGN DEVELOPMENT	DG
P03	15.07.25	DESIGN DEVELOPMENT	DG
P04	09.08.25	DESIGN DEVELOPMENT	DG
P05	15.10.25	WINDOWS LABELLED AS OBSCURED	DG

Gouldstone and Co.

CLIENT
BLUE INFINITY PROPERTY

PROJECT
YORK ROAD,
READING

DRAWING TITLE
PROPOSED ELEVATIONS

SCALE 1:50@A1 SHEET

STATUS
PLANNING

DRAWING NO YR_P_300 REV P05

©2025 GOULDSTONE AND CO. all rights reserved