
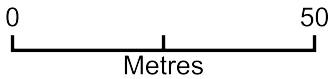


Kingsley Close - Location Plan

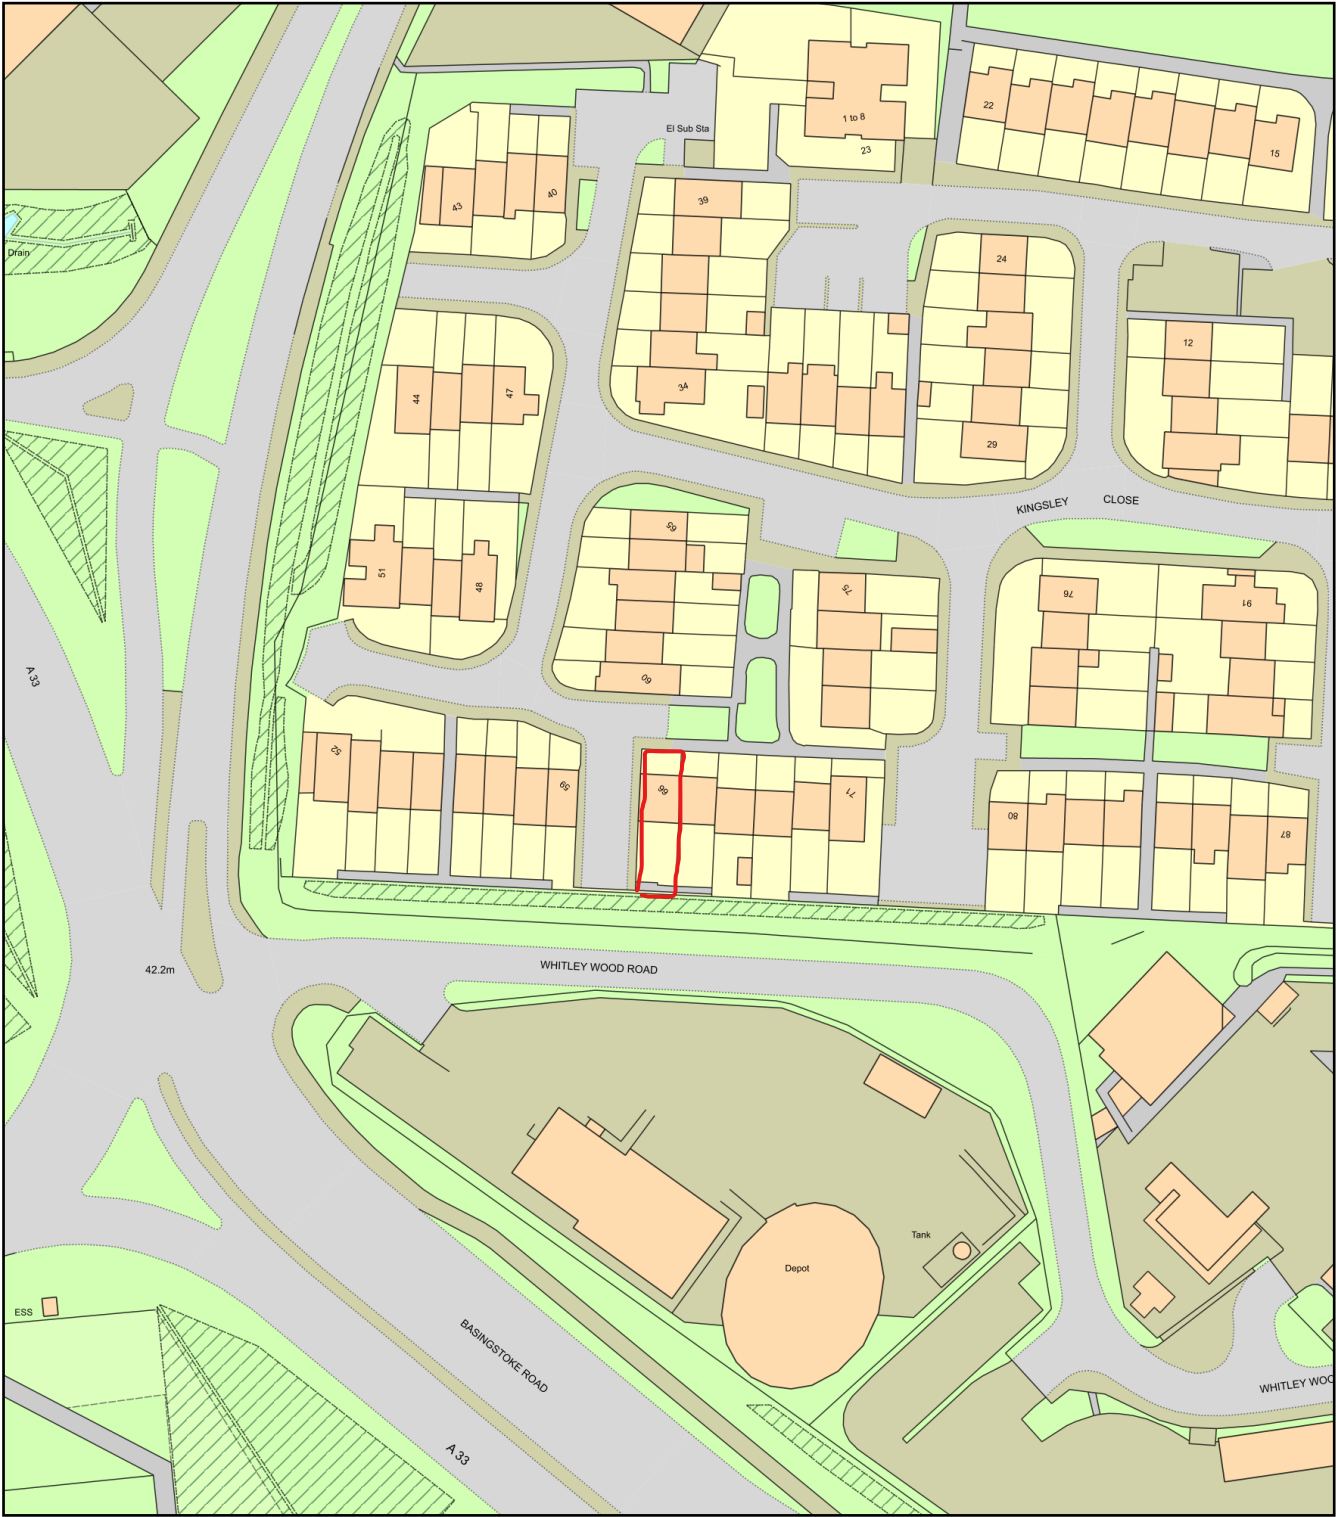

Plan Produced for: Hemant Mehta
Date Produced: 21 Oct 2025
Plan Reference Number: TQRQM25294091216047
Scale: 1:1250 @ A4