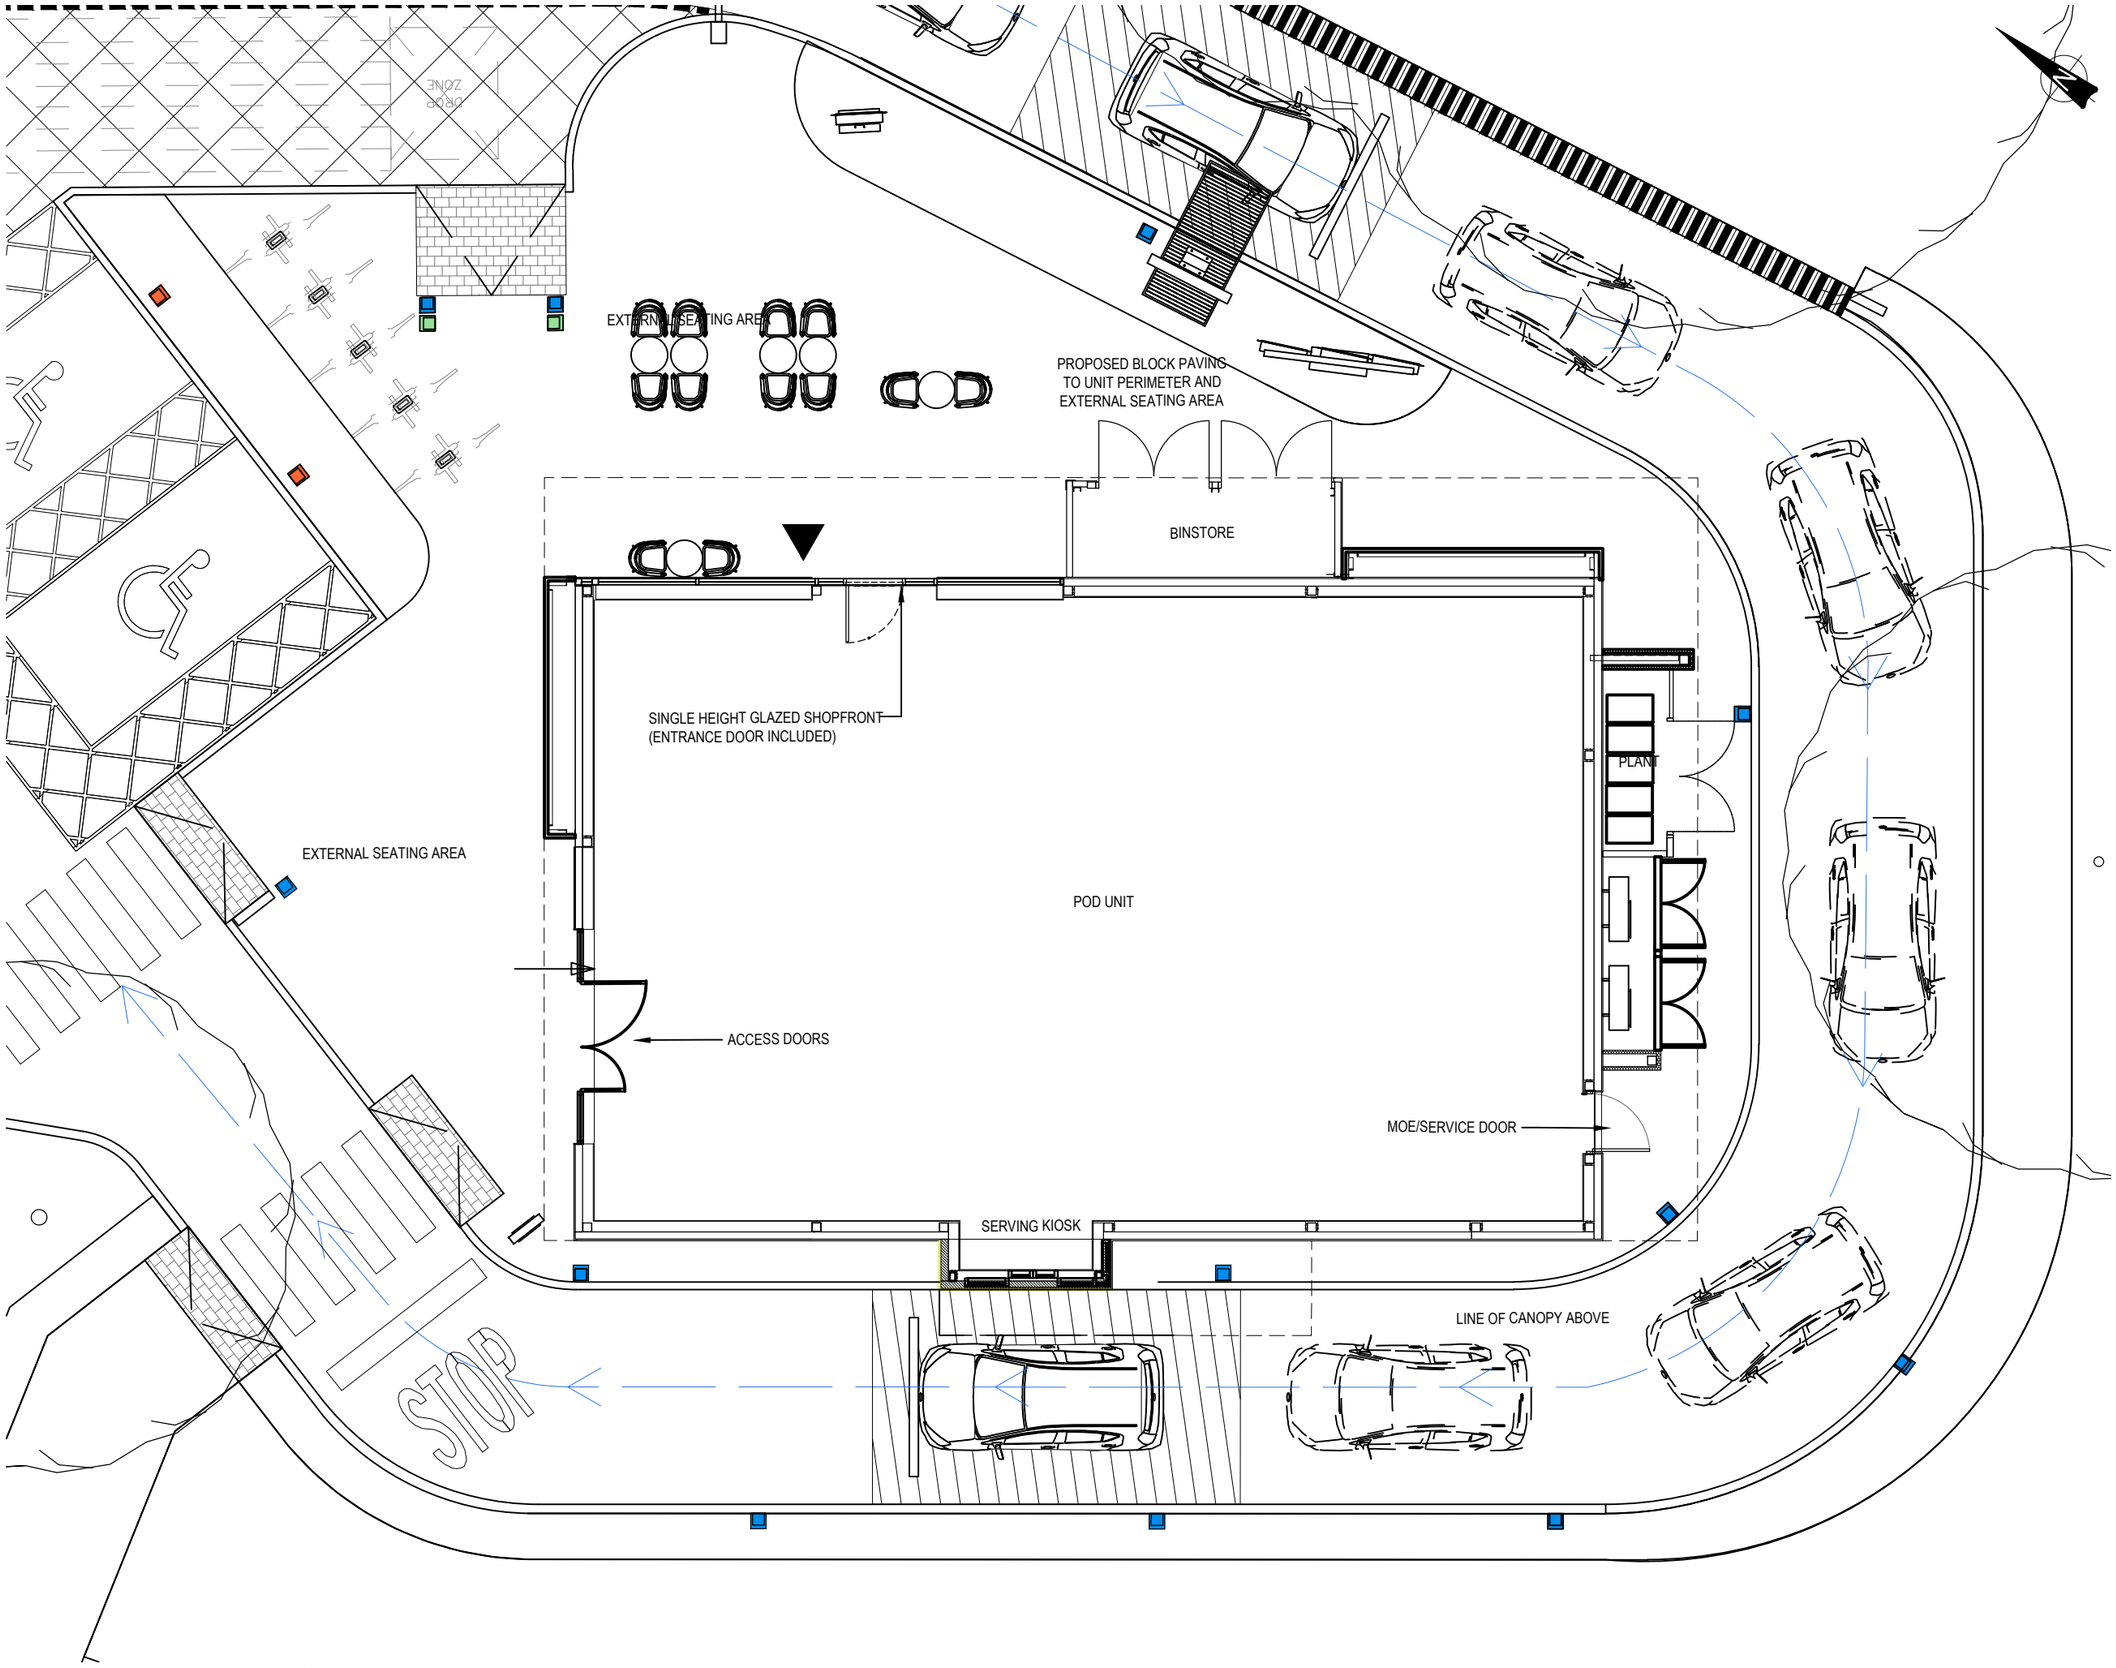

SCALE 1 : 100
SCALE 1 : 1

0m 1m 2m 4m 6m 8m 10m
0mm 10mm 20mm 40mm 60mm 80mm 100mm

Copyright of this drawing is the property of Urban Edge Architecture Limited. It must not be reproduced or amended nor used in the execution of any works whether in conjunction with the proposed works for which it is prepared or otherwise without the express consent in writing of Urban Edge Architecture Limited.

Urban Edge Architecture Limited
One Scotgate Mews, Scotgate,
Stamford, Lincolnshire, PE9 2FX.

Tel. ++44 (0)1780 755 665
Fax. ++44 (0)1780 755 360

THIS DRAWING IS FOR PLANNING ONLY AND IS **NOT TO BE USED FOR TENDER OR CONSTRUCTION**

NOTE:

ALL SIGNAGE INCLUDING MENU BOARDS AND TOTEM, TO BE APPLIED UNDER COVER ADVERT CONSENT.

SITE ADDRESS:

SCOURS LANE,
READING
RG30 6YD

Rev No	Description	Drawn By	Date
P04	REVISED SITE LAYOUT	AS	16.10.25
P03	REVISED PARKING PROVISION	AS	28.02.25
P02	NOTE ADDED	ND	25.02.25
P01	UPDATED LAYOUT	ND	21.02.25
P00a	UPDATED LAYOUT	ND	04.02.25

URBANEDGE
architecture / landscape / masterplanning

Client
WEYBOURNE HOLDINGS PTE. LIMITED

Project
SCOURS LANE, READING DRIVE THRU POD

Drawing
GROUND FLOOR PLAN AS PROPOSED

Issue Purpose
PLANNING

UE Proj No	Scale	Date	Drawn	Status	Revision
2889	1:100 @A3	JAN 25	ND	-	P04

Project - Organisation - Volume/System - Level - Type - Role - Number
2889-URB-ZZ-00-DR-A-208151