


- LEGEND
- SITE BOUNDARY
- OWNED PROPERTY
- EXISTING BRAMBLES

COOPER CLOSE

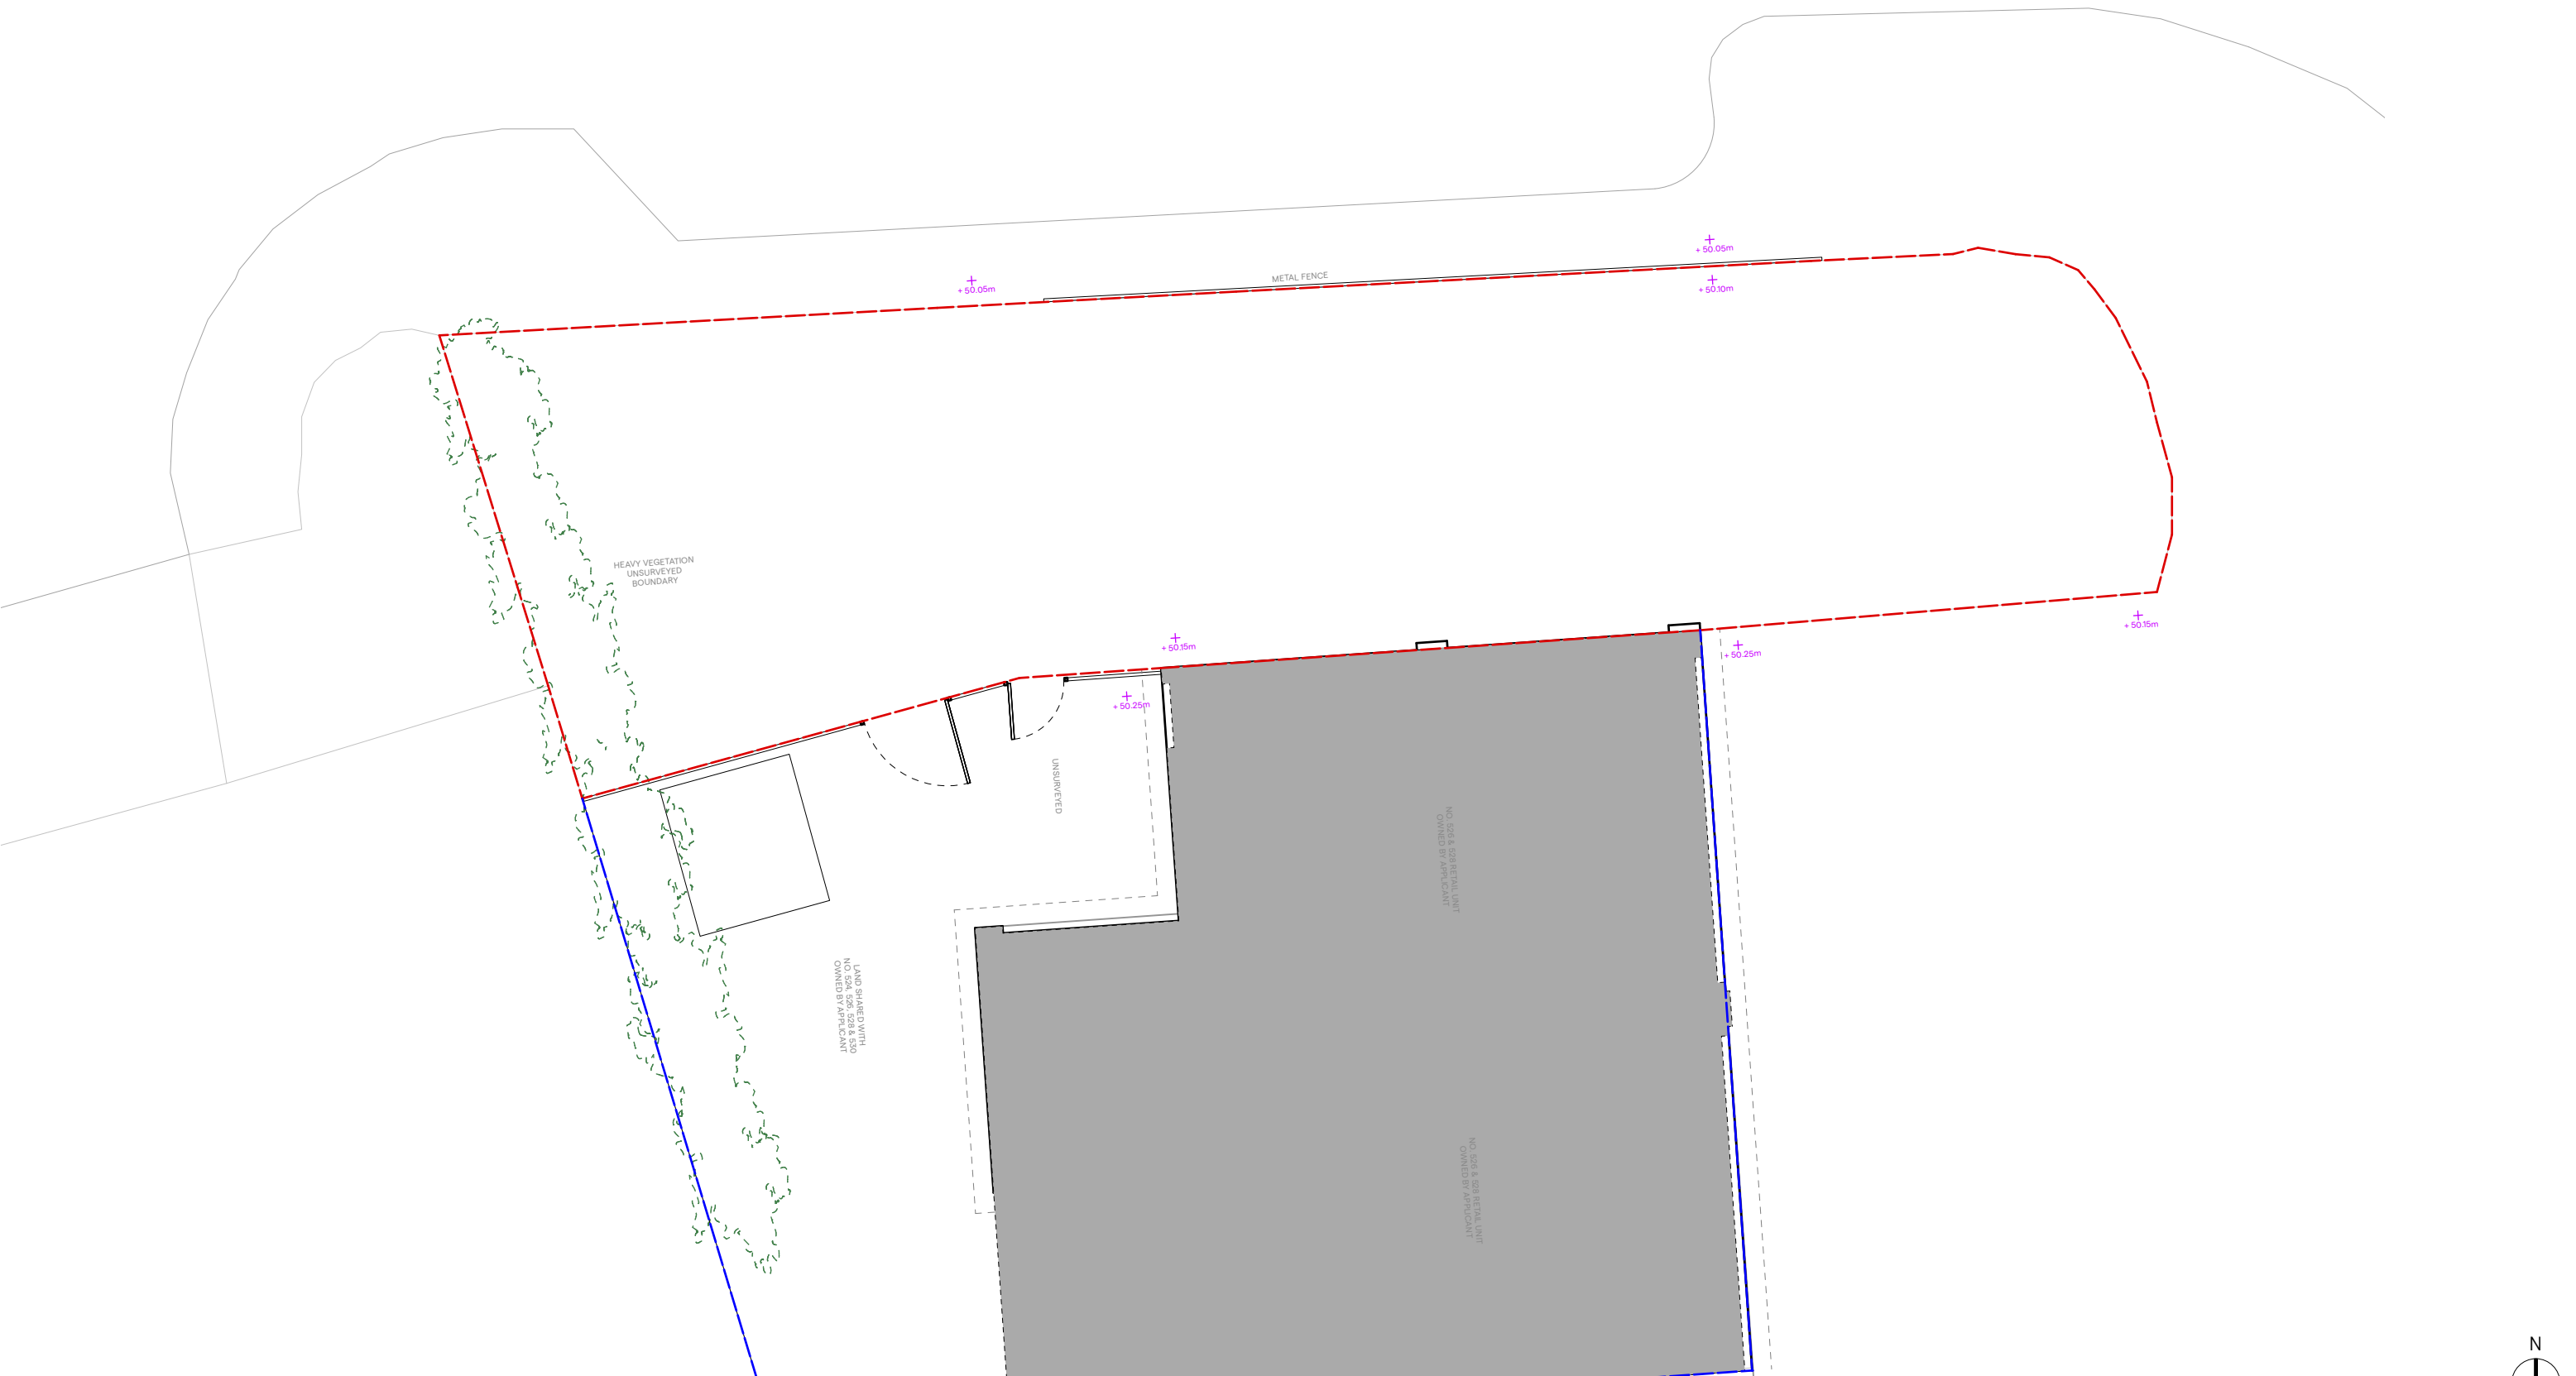

EXISTING -
GROUND FLOOR PLAN

N

0

1m

2m

3m

4m

5m

1:100