


LEGEND

SITE BOUNDARY

OWNED PROPERTY

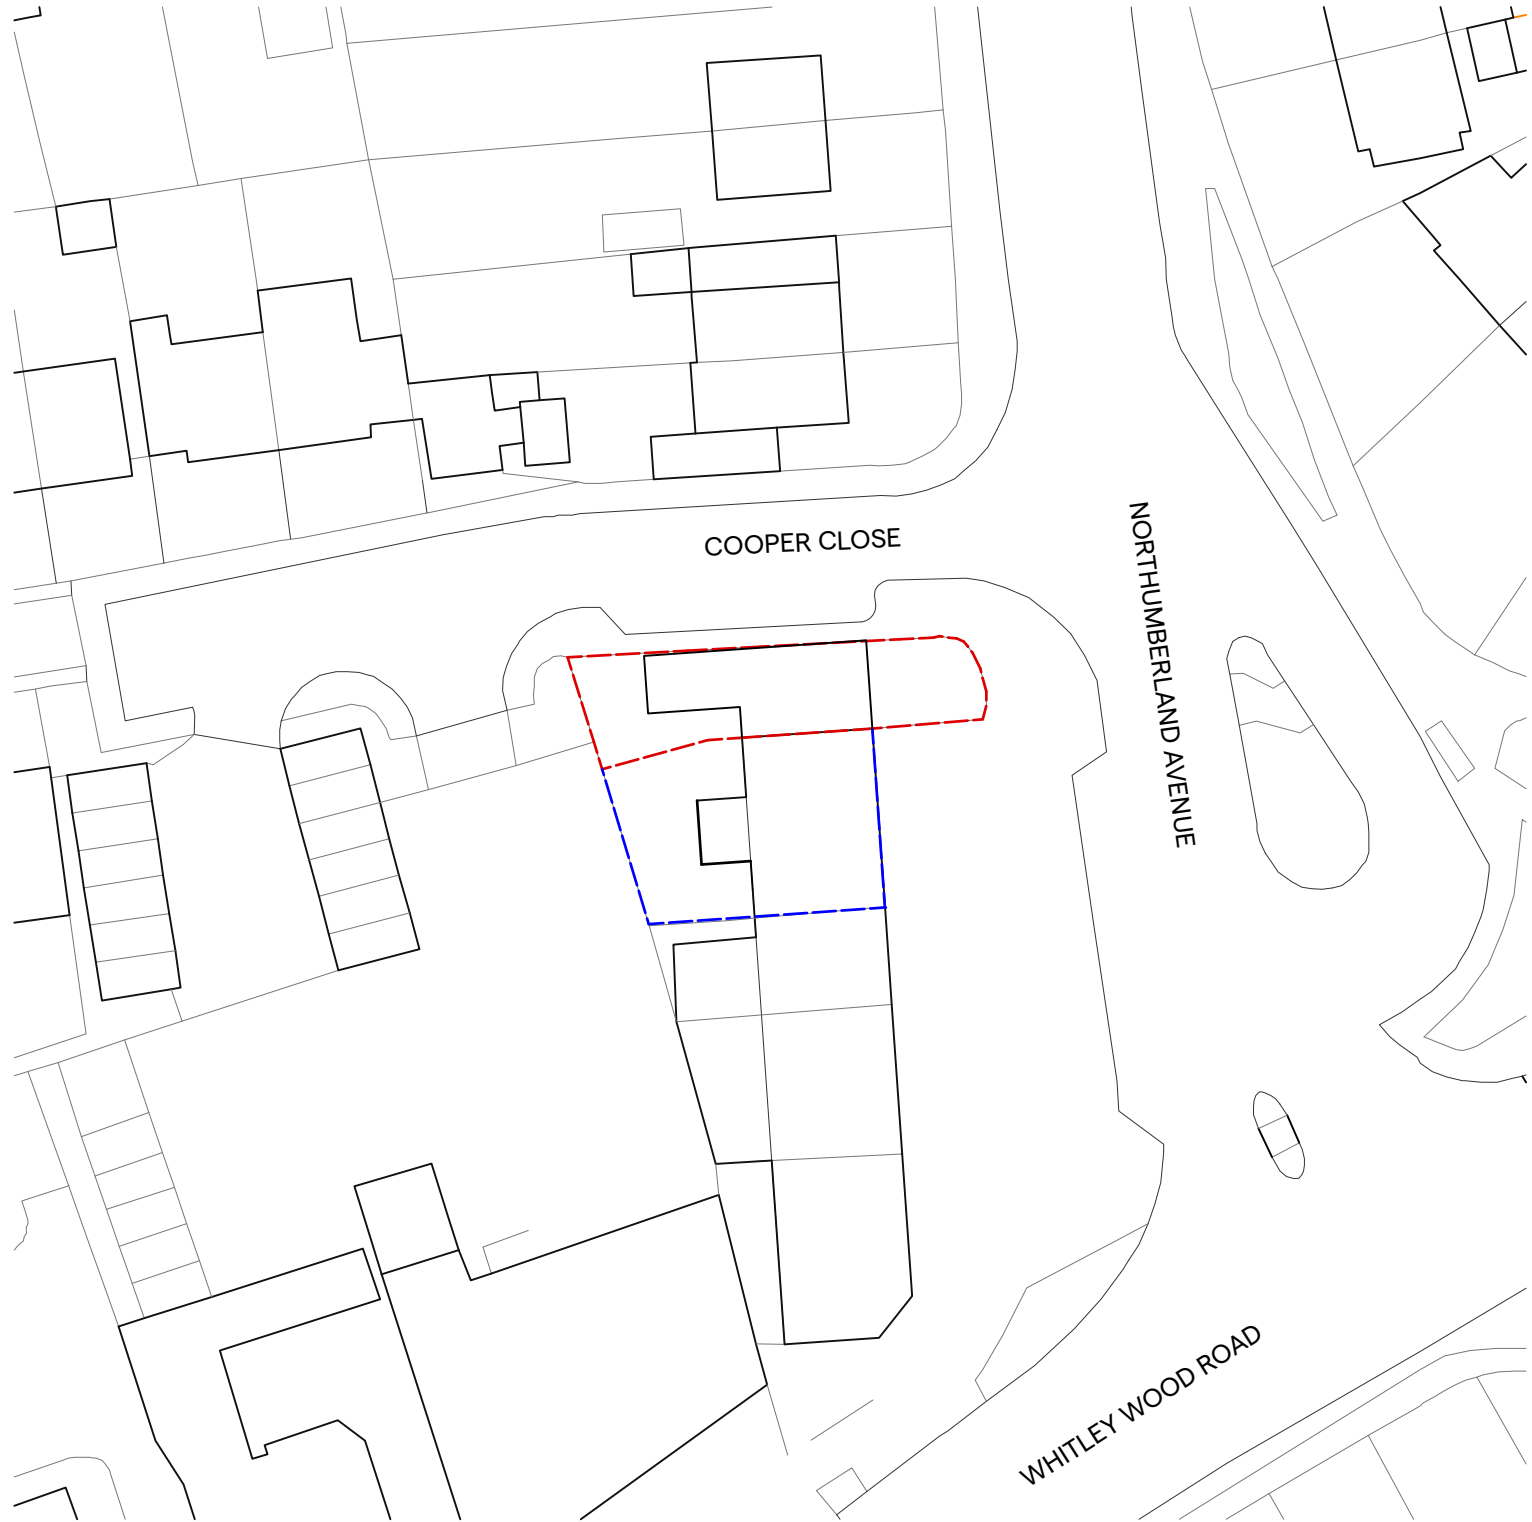

PROPOSED -
BLOCK PLAN

MA
C.

Hamberlins Cottages, Northchurch
Berkhamsted HP4 3TB
Matthews Architectural Consulting

07947800228
shaun@studiomac.uk

DRAWING NO.
913-10-011-B
STATUS
PLANNING

SCALE
1:500
PROJECT NO.
913

DATE
21/10/2025
CLIENT
Opal Group

DRAWN
SM
APPROVED
SM

Proposed - Block Plan
Land Adjacent to 524 Northumberland Avenue

This drawing is the copyright of Matthews Architectural Consulting Ltd.
Not to be reproduced, retained or disclosed to any unauthorised person either wholly or in part without written permission.
Do not scale of this drawing.
All indicated dimensions to be checked and verified on site by the contractor before commencement of any fabrication drawings or works on site whatsoever.
Report any discrepancies to the Architect immediately.
Drawings to be read in conjunction with relevant Consultant's drawings and specification.
Red line boundary shown is indicative, to be confirmed by legal drawing and or party wall surveyor



1:500

B	21/10/2025	Changes to Landscaping and Refuse Storage
A	04/07/2025	Change to road name Cooper Close