



LEGEND

SITE BOUNDARY

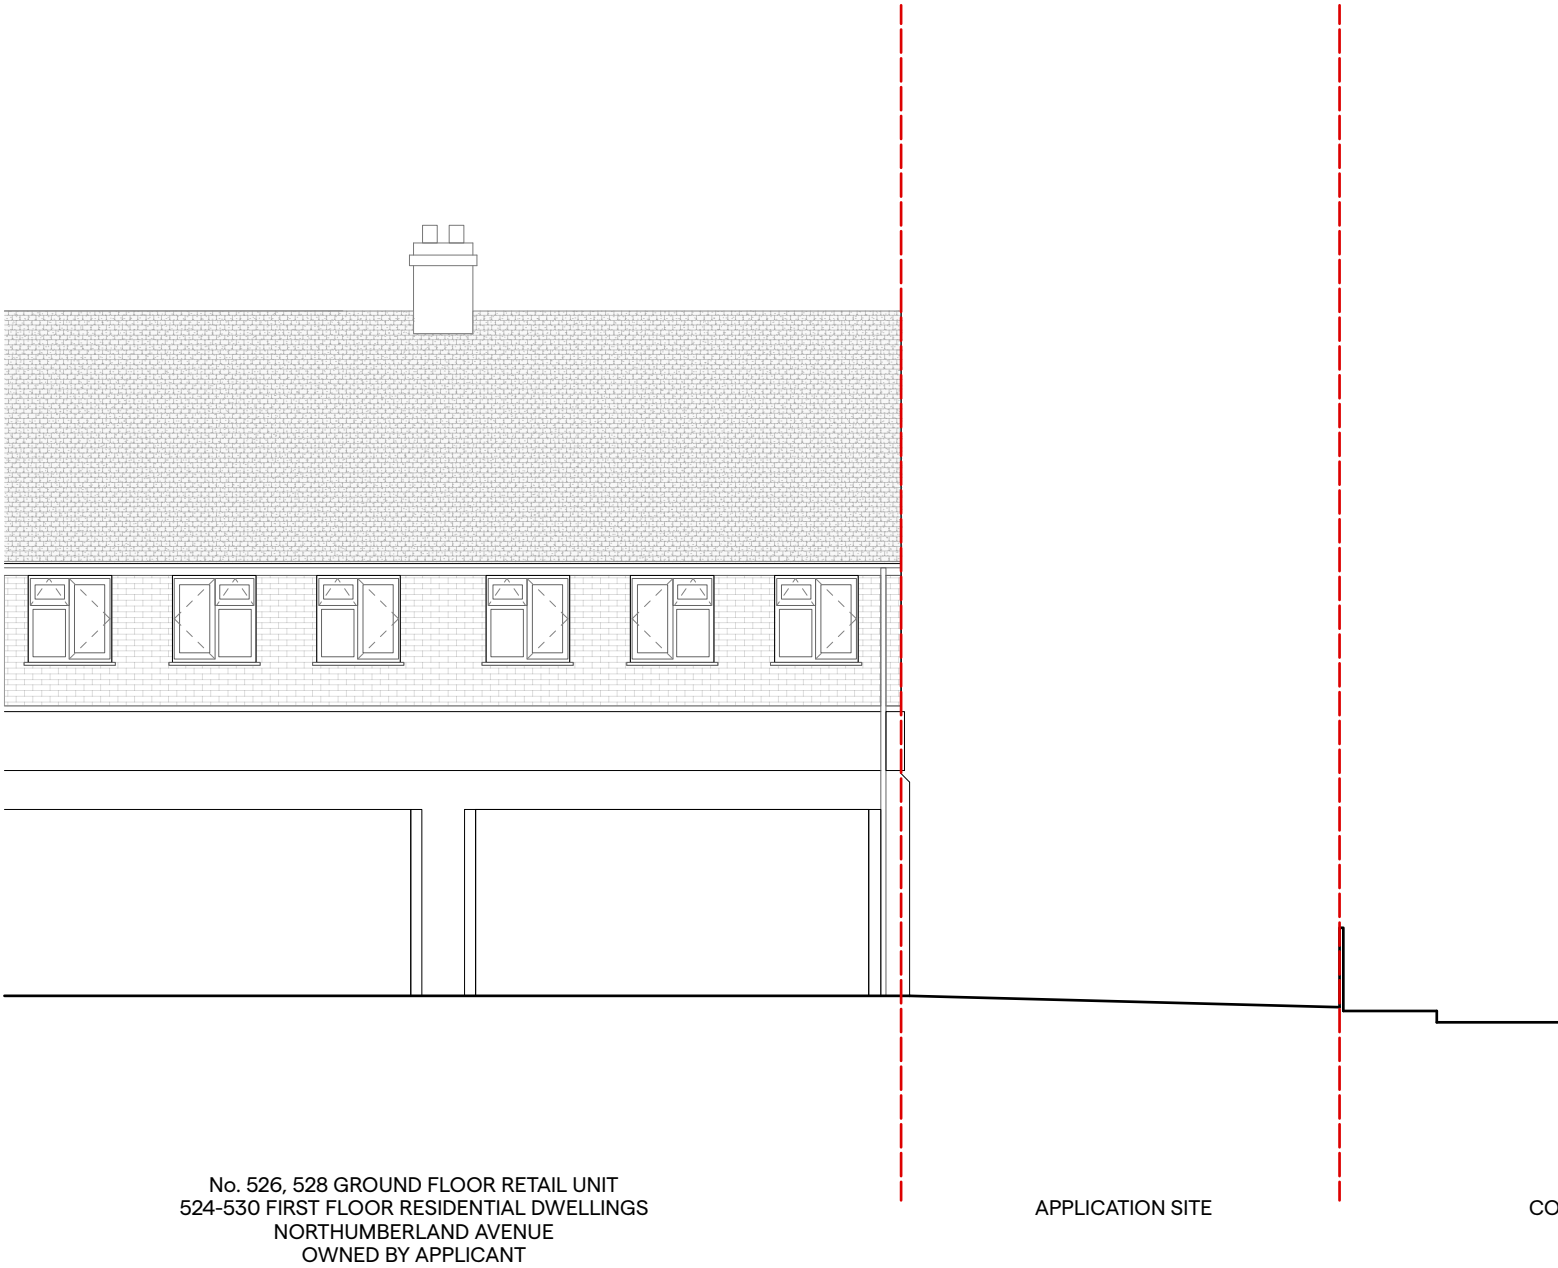

EXISTING -
FRONT ELEVATION

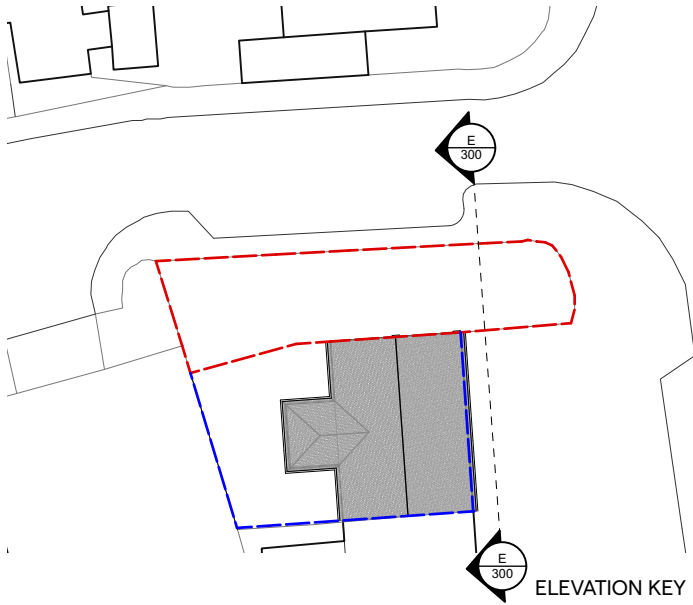