


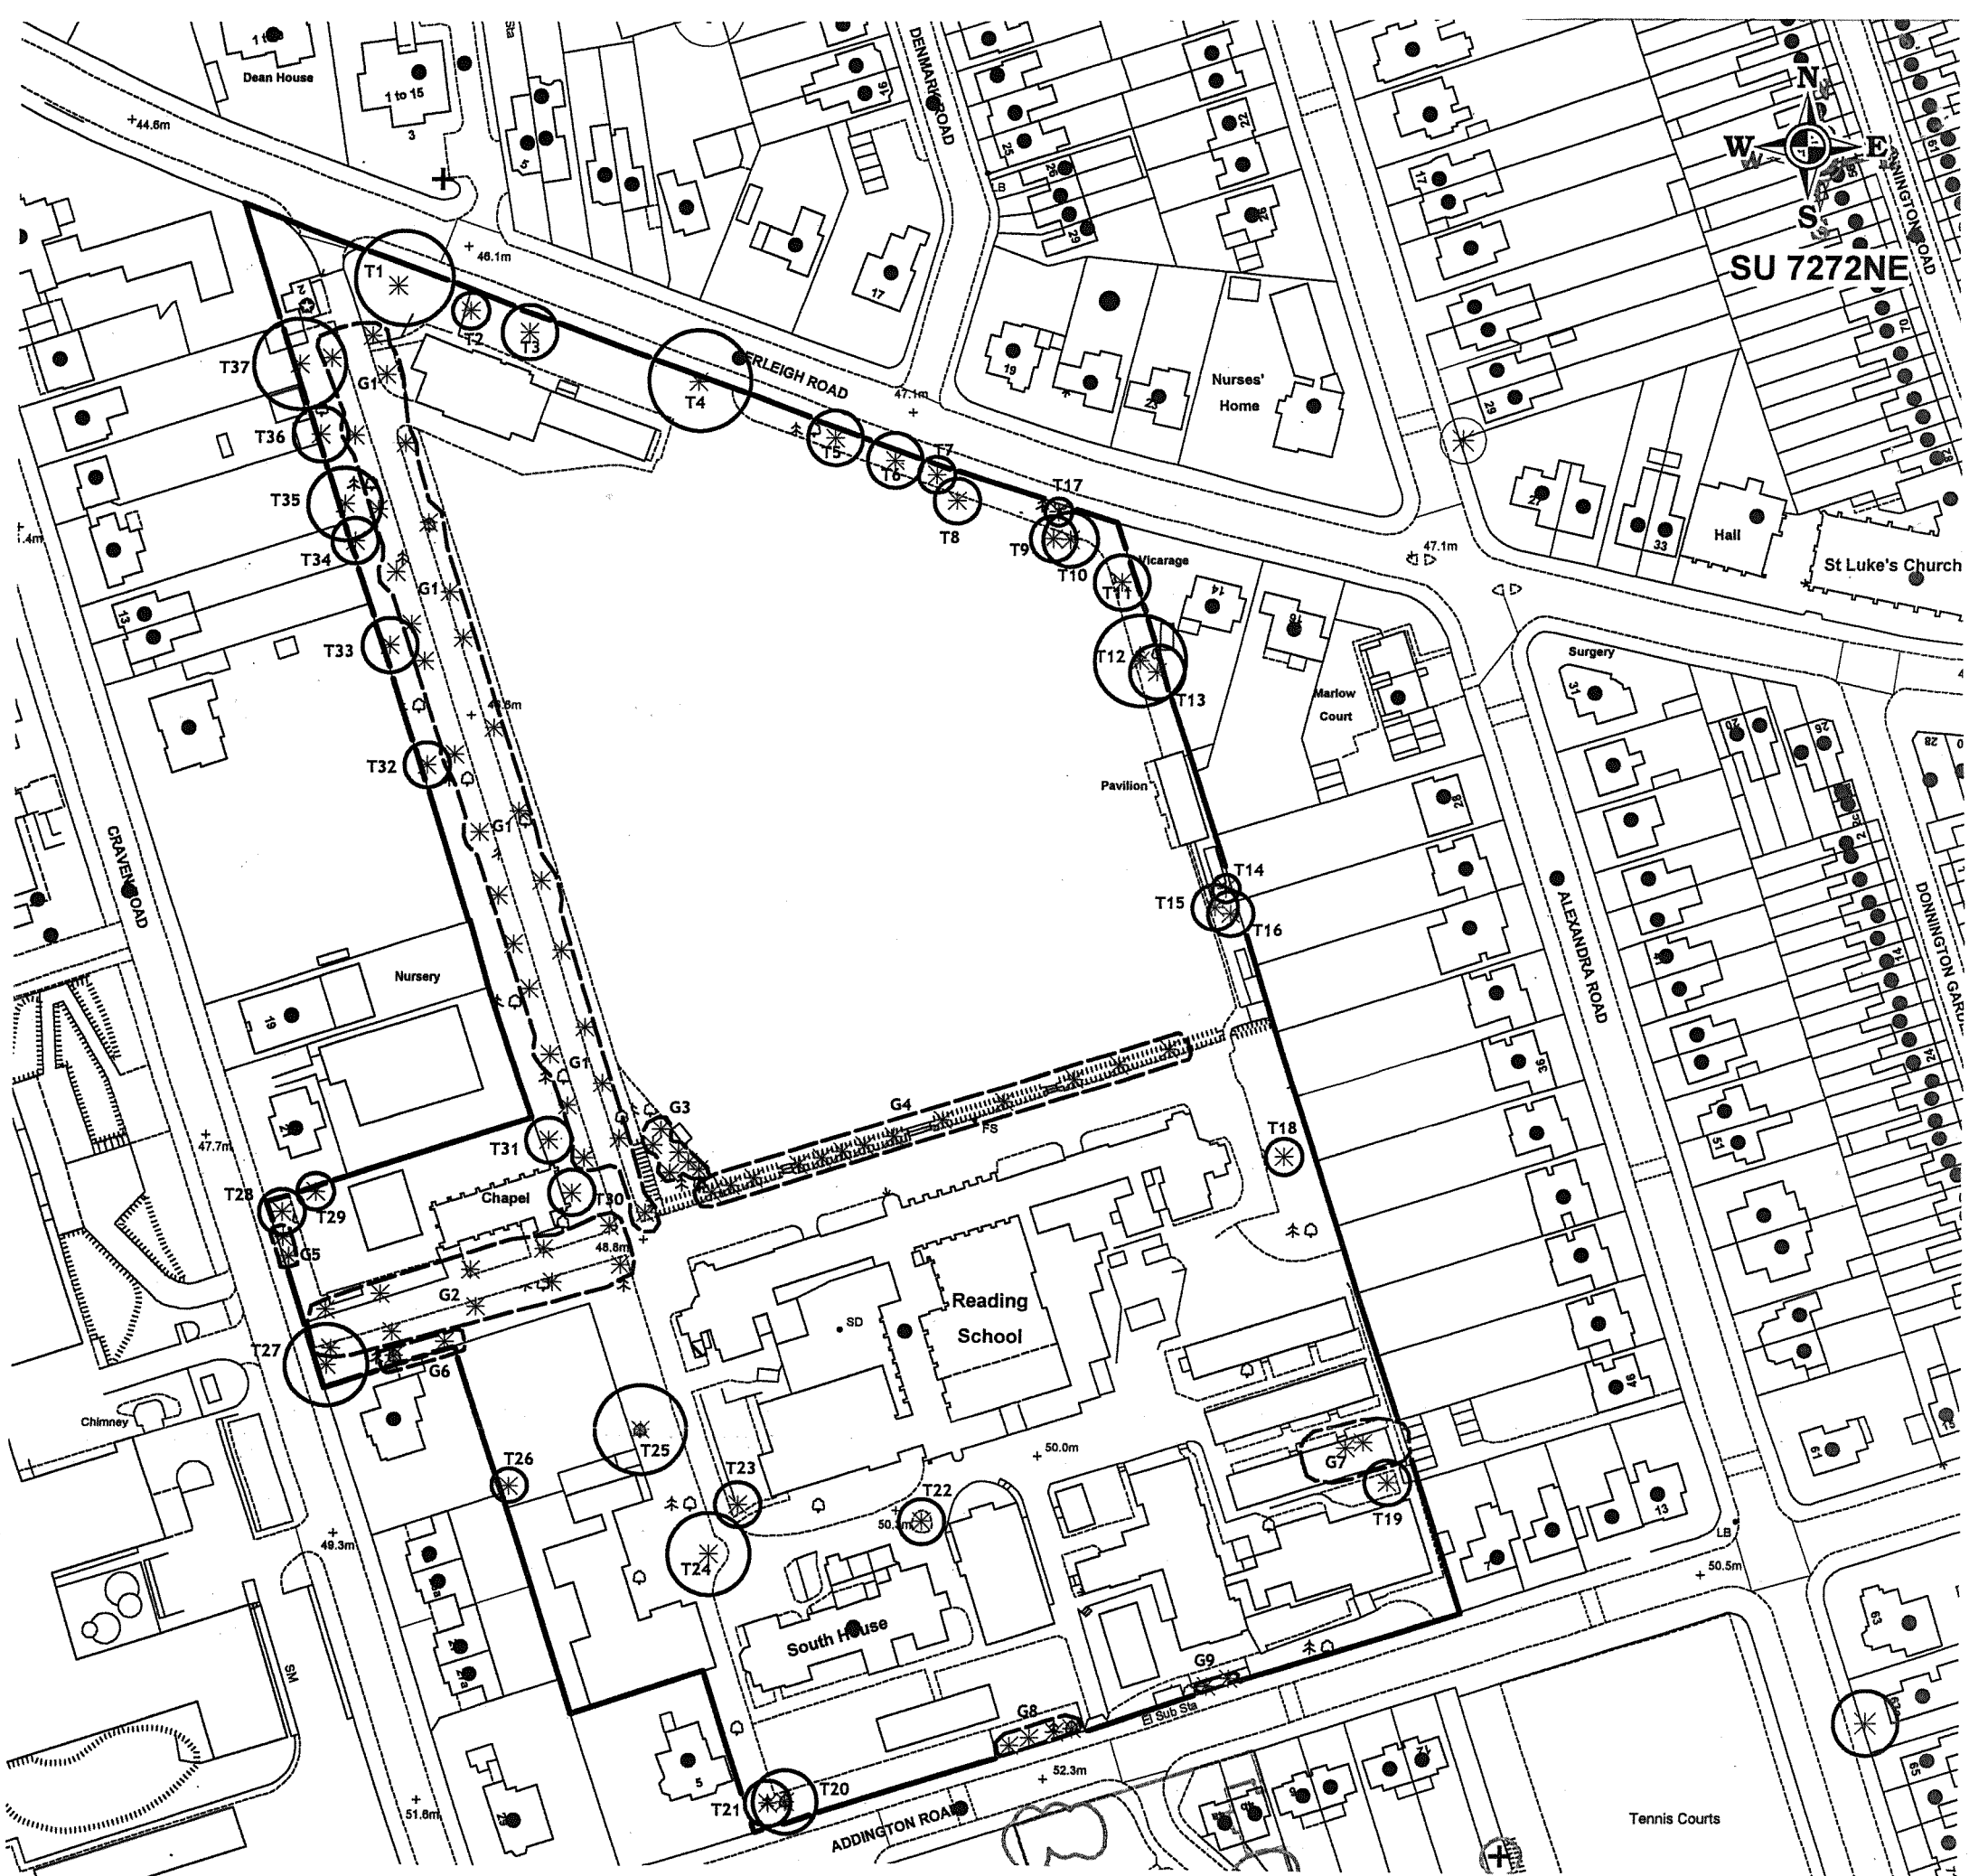

- T1 Platanus spp (Plane)
- T2 Tilia spp (Lime)
- T3 Aesculus hippocastanum (Horse chestnut)
- T4 Platanus spp (Plane)
- T5 Pinus spp (Pine)
- T6 Quercus spp (Oak)
- T7 Quercus robur 'Fastigiata' (Cypress Oak)
- T8 Acer spp (Maple)
- T9-T10 Pinus spp (Pine)
- T11 Taxus baccata (Yew)
- T12 Robinia pseudoacacia (False acacia)
- T13-T14 Taxus baccata (Yew)
- T15 Metasequoia glyptostroboides (Dawn redwood)
- T16 Taxus baccata (Yew)
- T17 Tilia spp (Lime)
- T18 Araucaria araucana (Monkey puzzle)
- T19 Juglans regia (Walnut)
- T20 Pinus spp (Pine)
- T21 Taxus baccata (Yew)
- T22 Sequoiadendron giganteum (Wellingtonia)
- T23 Thuja plicata (Western red cedar)

- T24 Tilia sp (Lime)
- T25 Quercus ilex (Holm oak)
- T26 Acer spp (Maple)
- T27 Fagus sylvatica (Beech)
- T28 Acer spp (Maple)
- T29 Tilia spp (Lime)
- T30-T32 Taxus baccata (Yew)
- T33-T34 Tilia spp (Lime)
- T35 Aesculus hippocastanum (Horse chestnut)
- T36 Tilia spp (Lime)
- T37 Platanus spp (Plane)
- G1 28 No. Tilia spp (Lime)
- G2 10 No. Tilia spp (Lime)
- G3 5 No. Yew (Taxus baccata)
- 1 No. Arbutus spp (Strawberry Tree)
- G4 13 No. Robinia pseudoacacia 'Inermis'
- G5 2 No. Taxus baccata (Yew)
- G6 2 No. Taxus baccata (Yew)
- G7 2 No. Platanus spp (Plane)
- G8 4 No. Taxus baccata (Yew)
- G9 2 No. Taxus baccata (Yew)

TITLE TREE PRESERVATION ORDER - THE READING SCHOOL, ERLEIGH ROAD, READING


DRG NO D1907

DATE March 2011

DRAWN BY SH

SCALE 1:1500 (A3)

© Crown Copyright. All Rights Reserved. Reading Borough Council. Account No 100019672. 2009

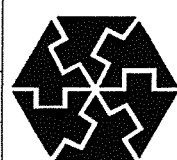

Reading
BOROUGH COUNCIL
PLANNING SUPPORT TEAM