




ALL DIMENSIONS MUST BE CHECKED ON SITE. INFORM THE ARCHITECT OF ANY DISCREPANCIES PRIOR TO CONSTRUCTION.
INTERNAL LAYOUTS INDICATIVE
NOTES

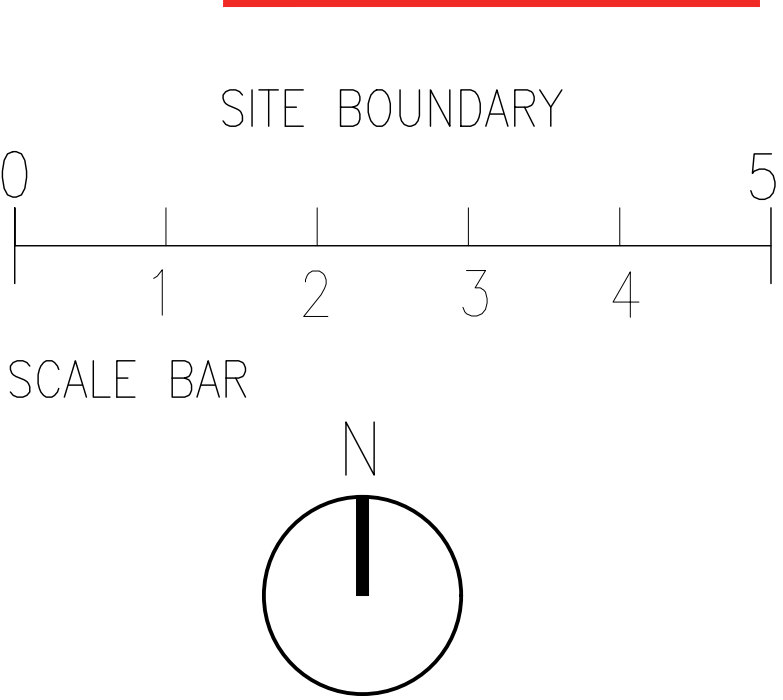

P02	23.10.25	RED LINE AMENDED TO INCLUDE THE PAVEMENT IN FRONT OF THE SITE.	DC
P01	09.08.25	FIRST ISSUE	DC
REV	DATE	DESCRIPTION	DRN

**Gouldstone
and Co.**

CLIENT
BLUE INFINITY PROPERTY
PROJECT
YORK ROAD,
READING
DRAWING TITLE
EXISTING FIRST FLOOR GA

SCALE 1:500A1
STATUS
PLANNING
DRAWING NO
EYR_P_070
SHEET
P02
© 2025 GOULDSTONE AND CO. all rights reserved