





ALL DIMENSIONS MUST BE CHECKED ON SITE. INFORM THE ARCHITECT OF ANY DISCREPANCIES PRIOR TO CONSTRUCTION.
INTERNAL LAYOUTS INDICATIVE

NOTES

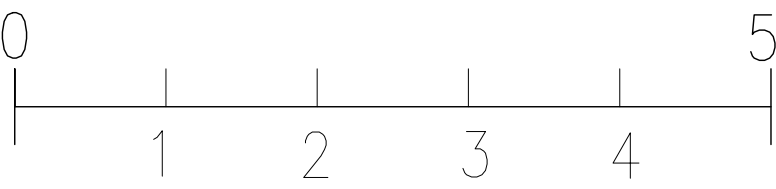

SCALE BAR

SITE BOUNDARY

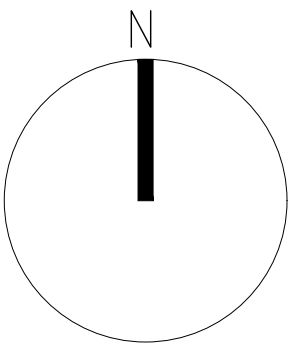

YORK ROAD

P02	23.10.25	RED LINE AMENDED TO INCLUDE THE PAVEMENT IN FRONT OF THE SITE	DO
P01	09.08.25	FIRST ISSUE	DO
REV	DATE	DESCRIPTION	DRN

Gouldstone
and Co.

CLIENT
BLUE INFINITY PROPERTY

PROJECT
YORK ROAD,
READING

DRAWING TITLE
PROPOSED ROOF

SCALE 1:500A1 SHEET

STATUS
PLANNING

DRAWING NO
EYR_P_120

REV
P02

©2025 GOULDSTONE AND CO. all rights reserved