


NOTES

- 1. All dimensions stated are in millimetres.
- 2. This drawing is the copyright of Hicks Baker & must not be reproduced without their written authority.
- 3. Any errors or omissions are to be reported to the project surveyor.
- 4. Do not rely on scaled dimensions for construction purposes. If in doubt seek clarification from the surveyor.

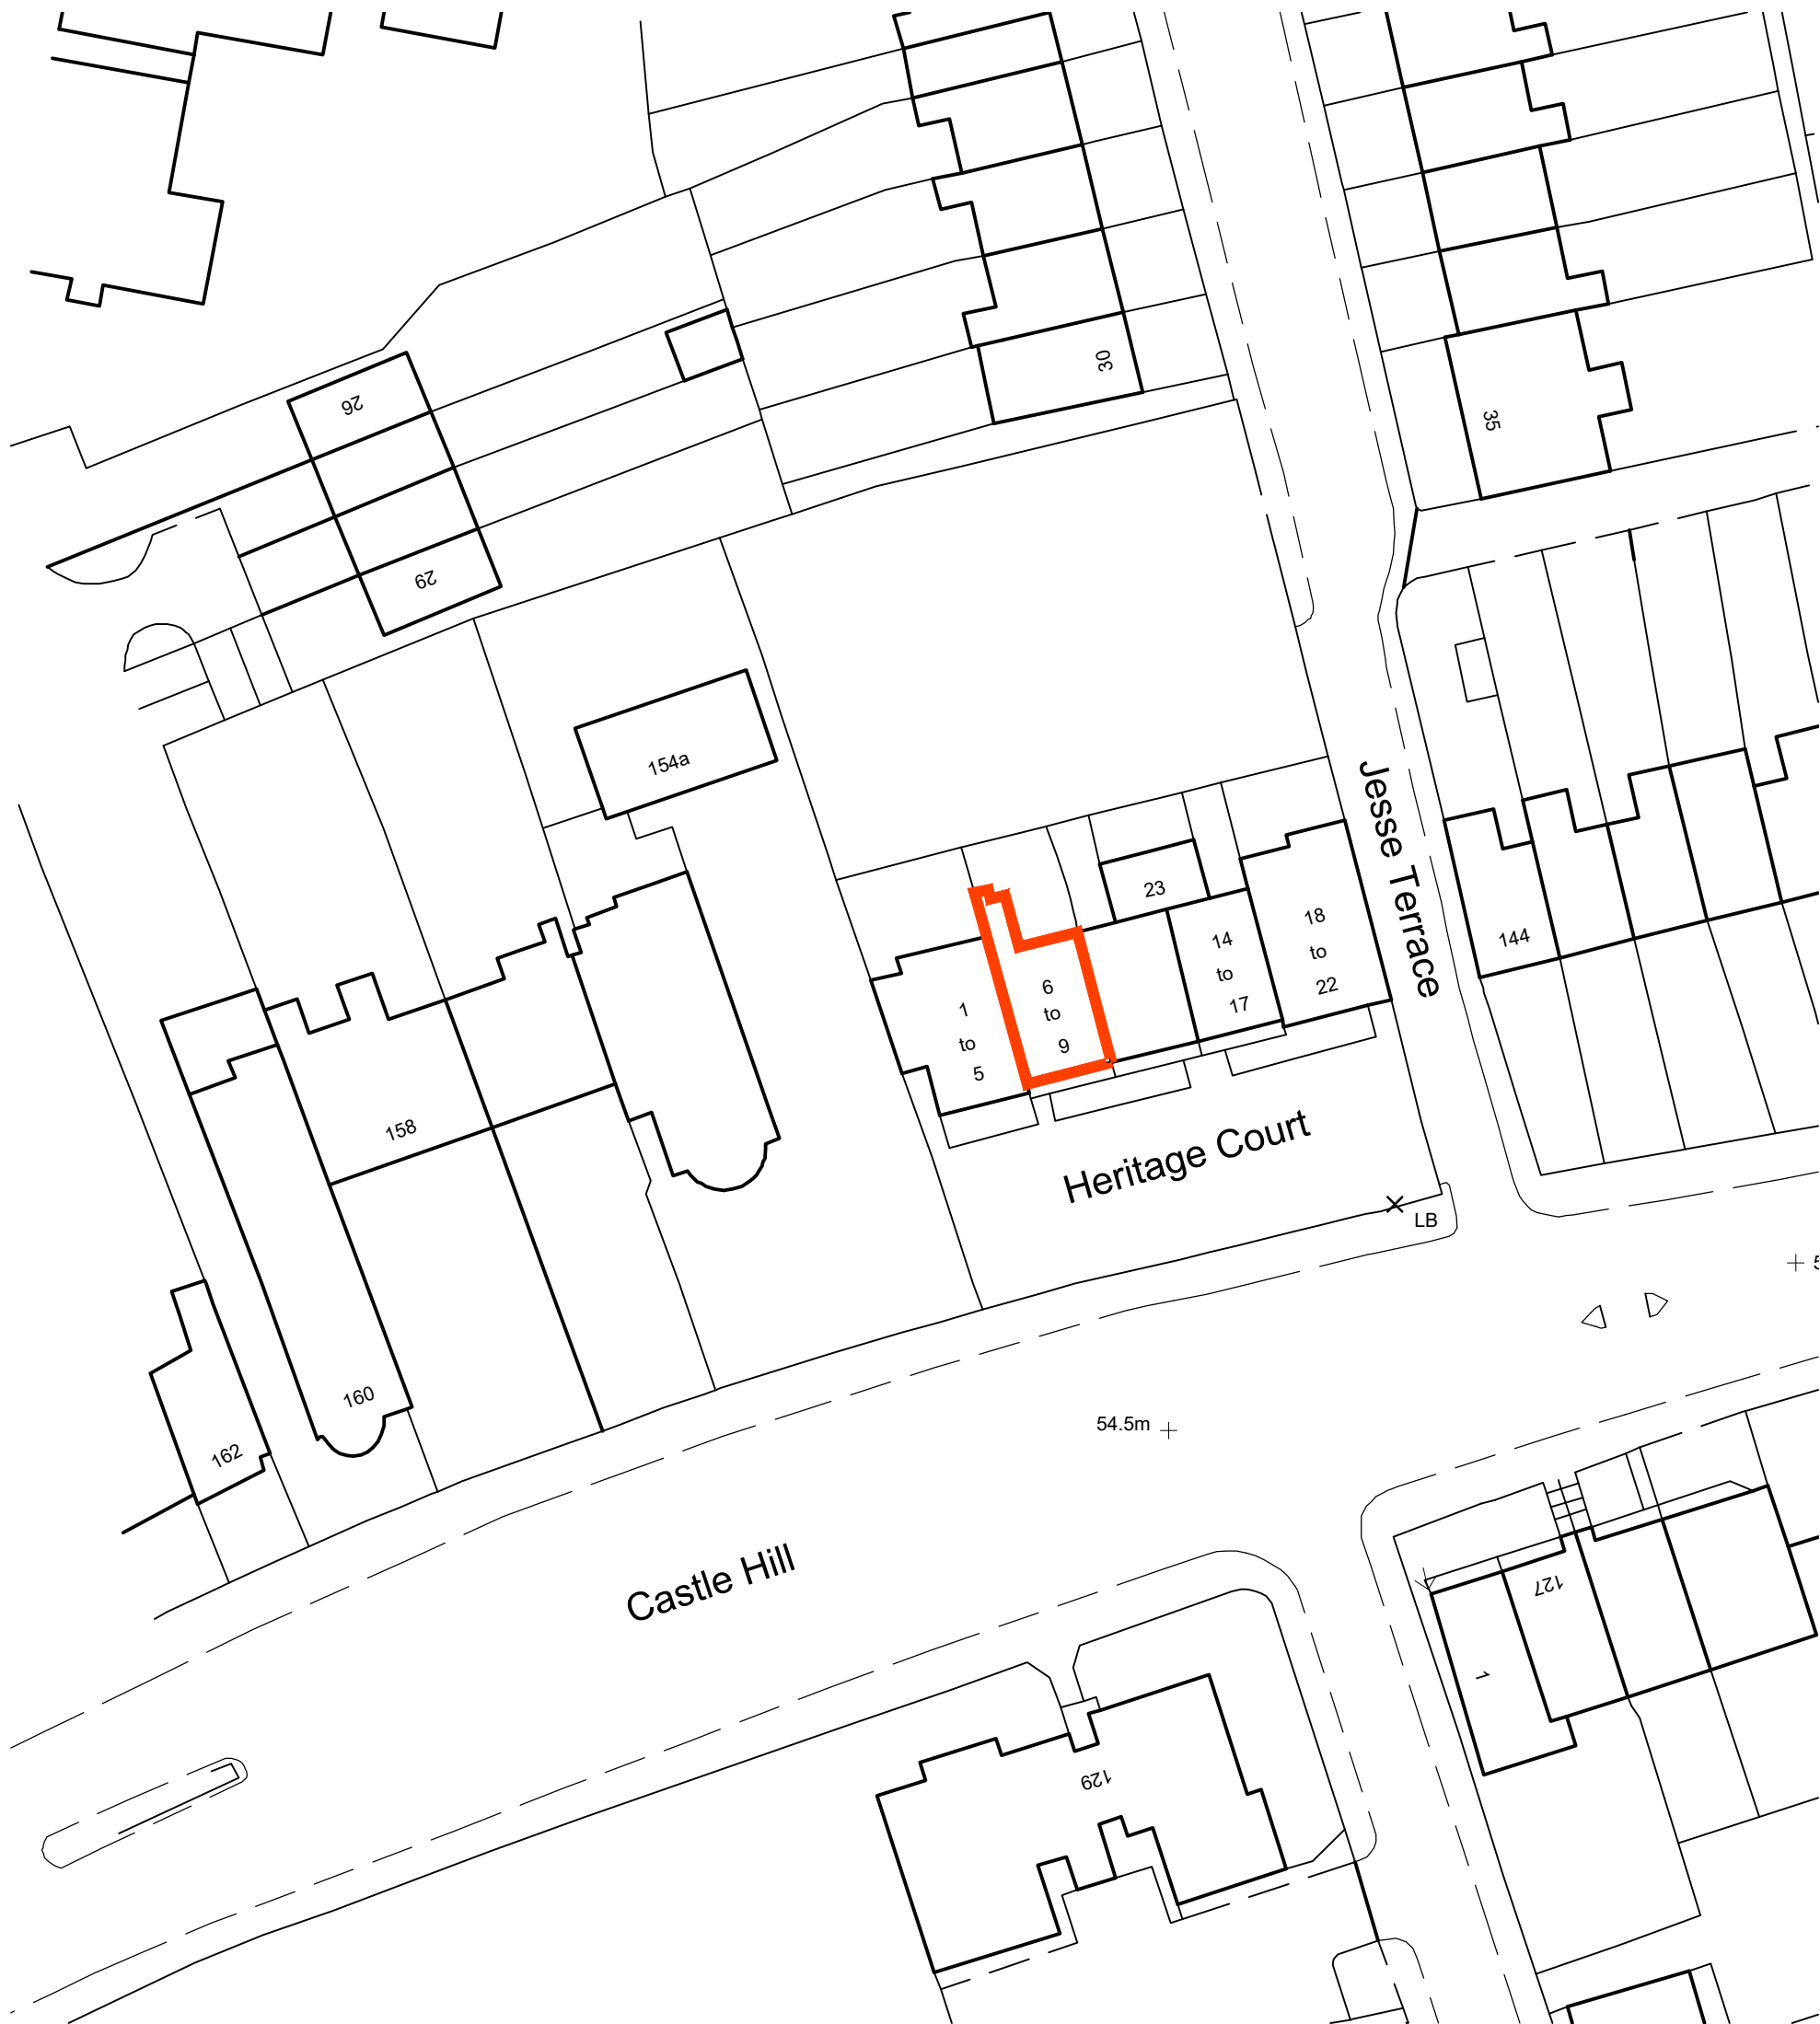

Site/Block Plan

(scale 1:500)



Location Plan

(scale 1:1250)

© Crown Copyright 2022. All rights reserved. Licence Number 100042565



A	PLANNING APPLICATION	20/10/25
Rev	Description	Date
AMENDMENT RECORD		
Site/Project: REPLACEMENT OF WINDOWS TO FLAT 9, HERITAGE COURT, READING, RG1 7RP		
Drawing Title : SITE & LOCATION PLANS		
		
10-14 Duke Street Reading Berkshire RG1 4RU		Telephone : 01189 560 525 07376 430 278 www.hicksbaker.co.uk
Scales : 1:1250 & 1:500 @ A2 size		
Drawn : GGF		Date : Oct 2025
Issue : PLANNING		
Project ID : A25/88		
Drawing No : AD/01		Revision : A

sheet size - A2 (594 x 420mm)