



- Dimensions are in millimeters, unless stated otherwise.
- Scaling of this drawing is not recommended.
- It is the recipient's responsibility to print this document to the correct scale.
- All relevant drawings and specifications should be read in conjunction with this drawing.

- Layout to be confirmed

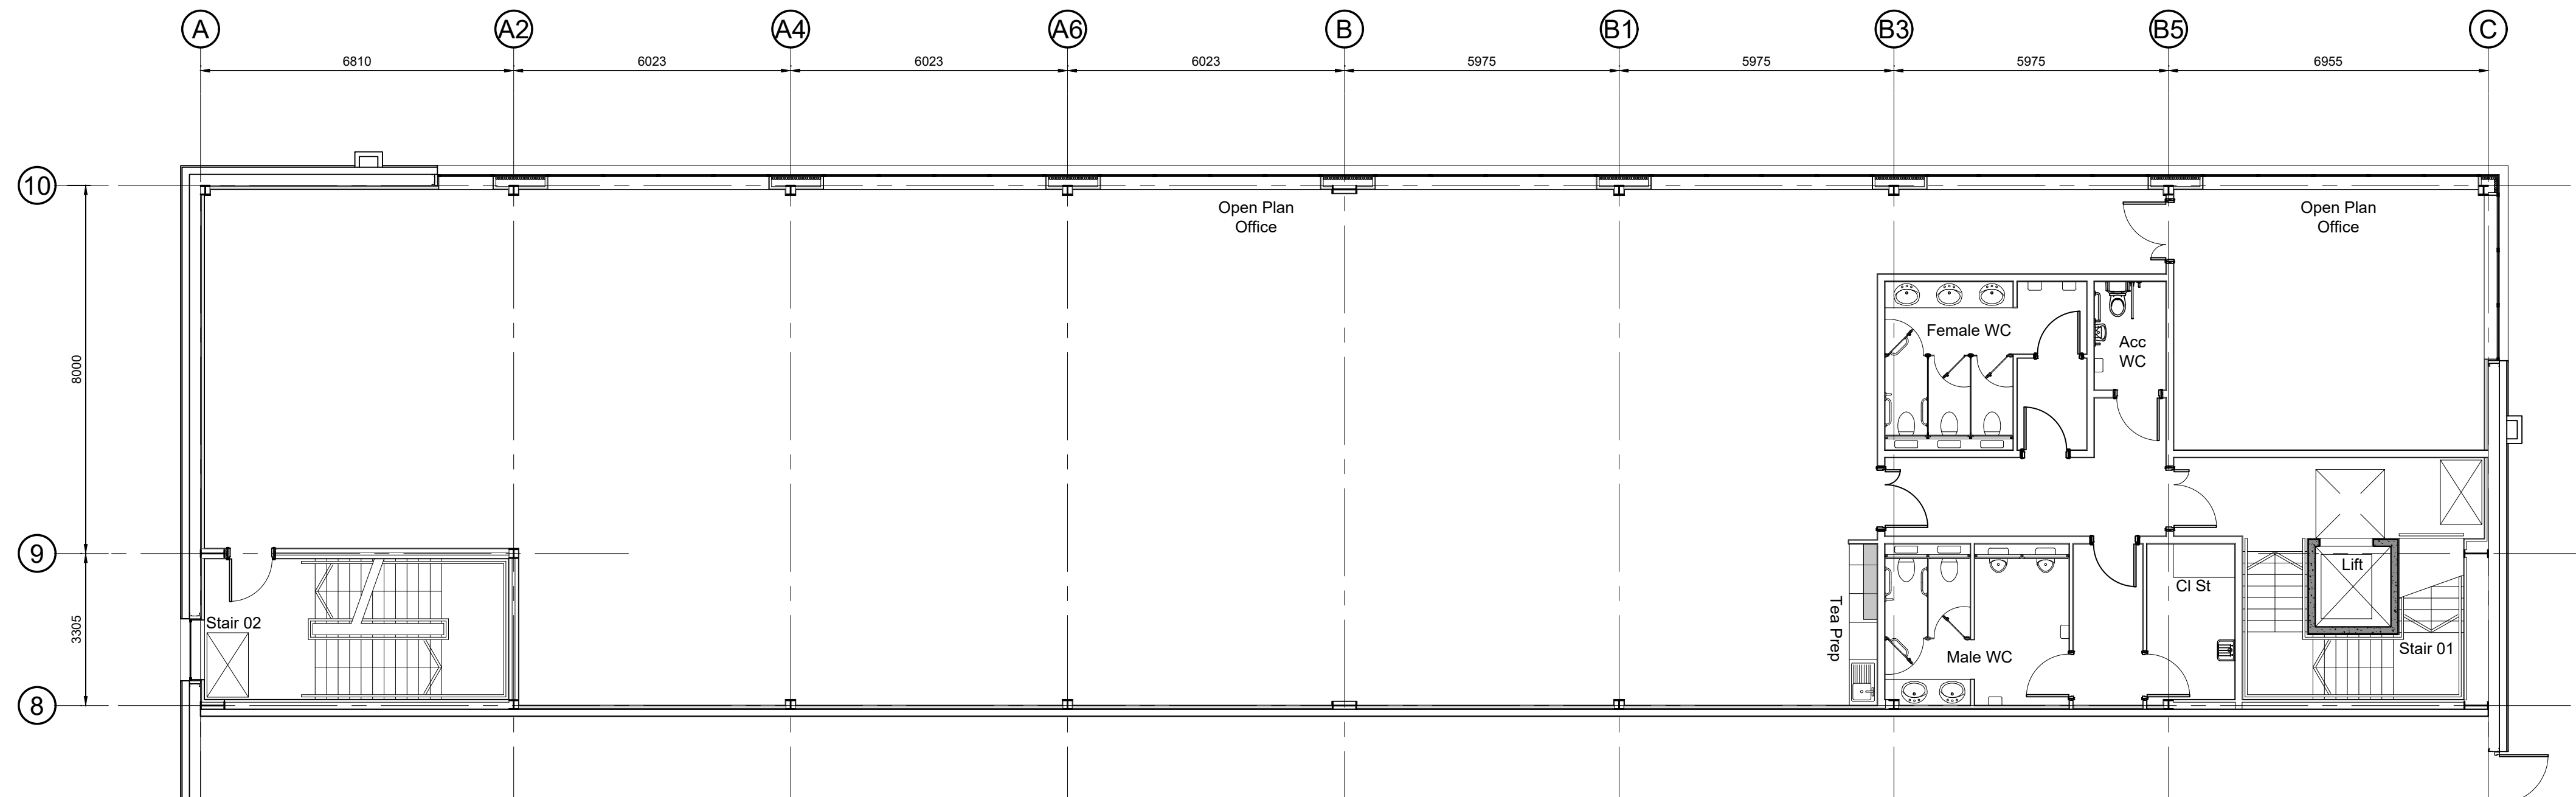

First Floor Layout Scale 1:100

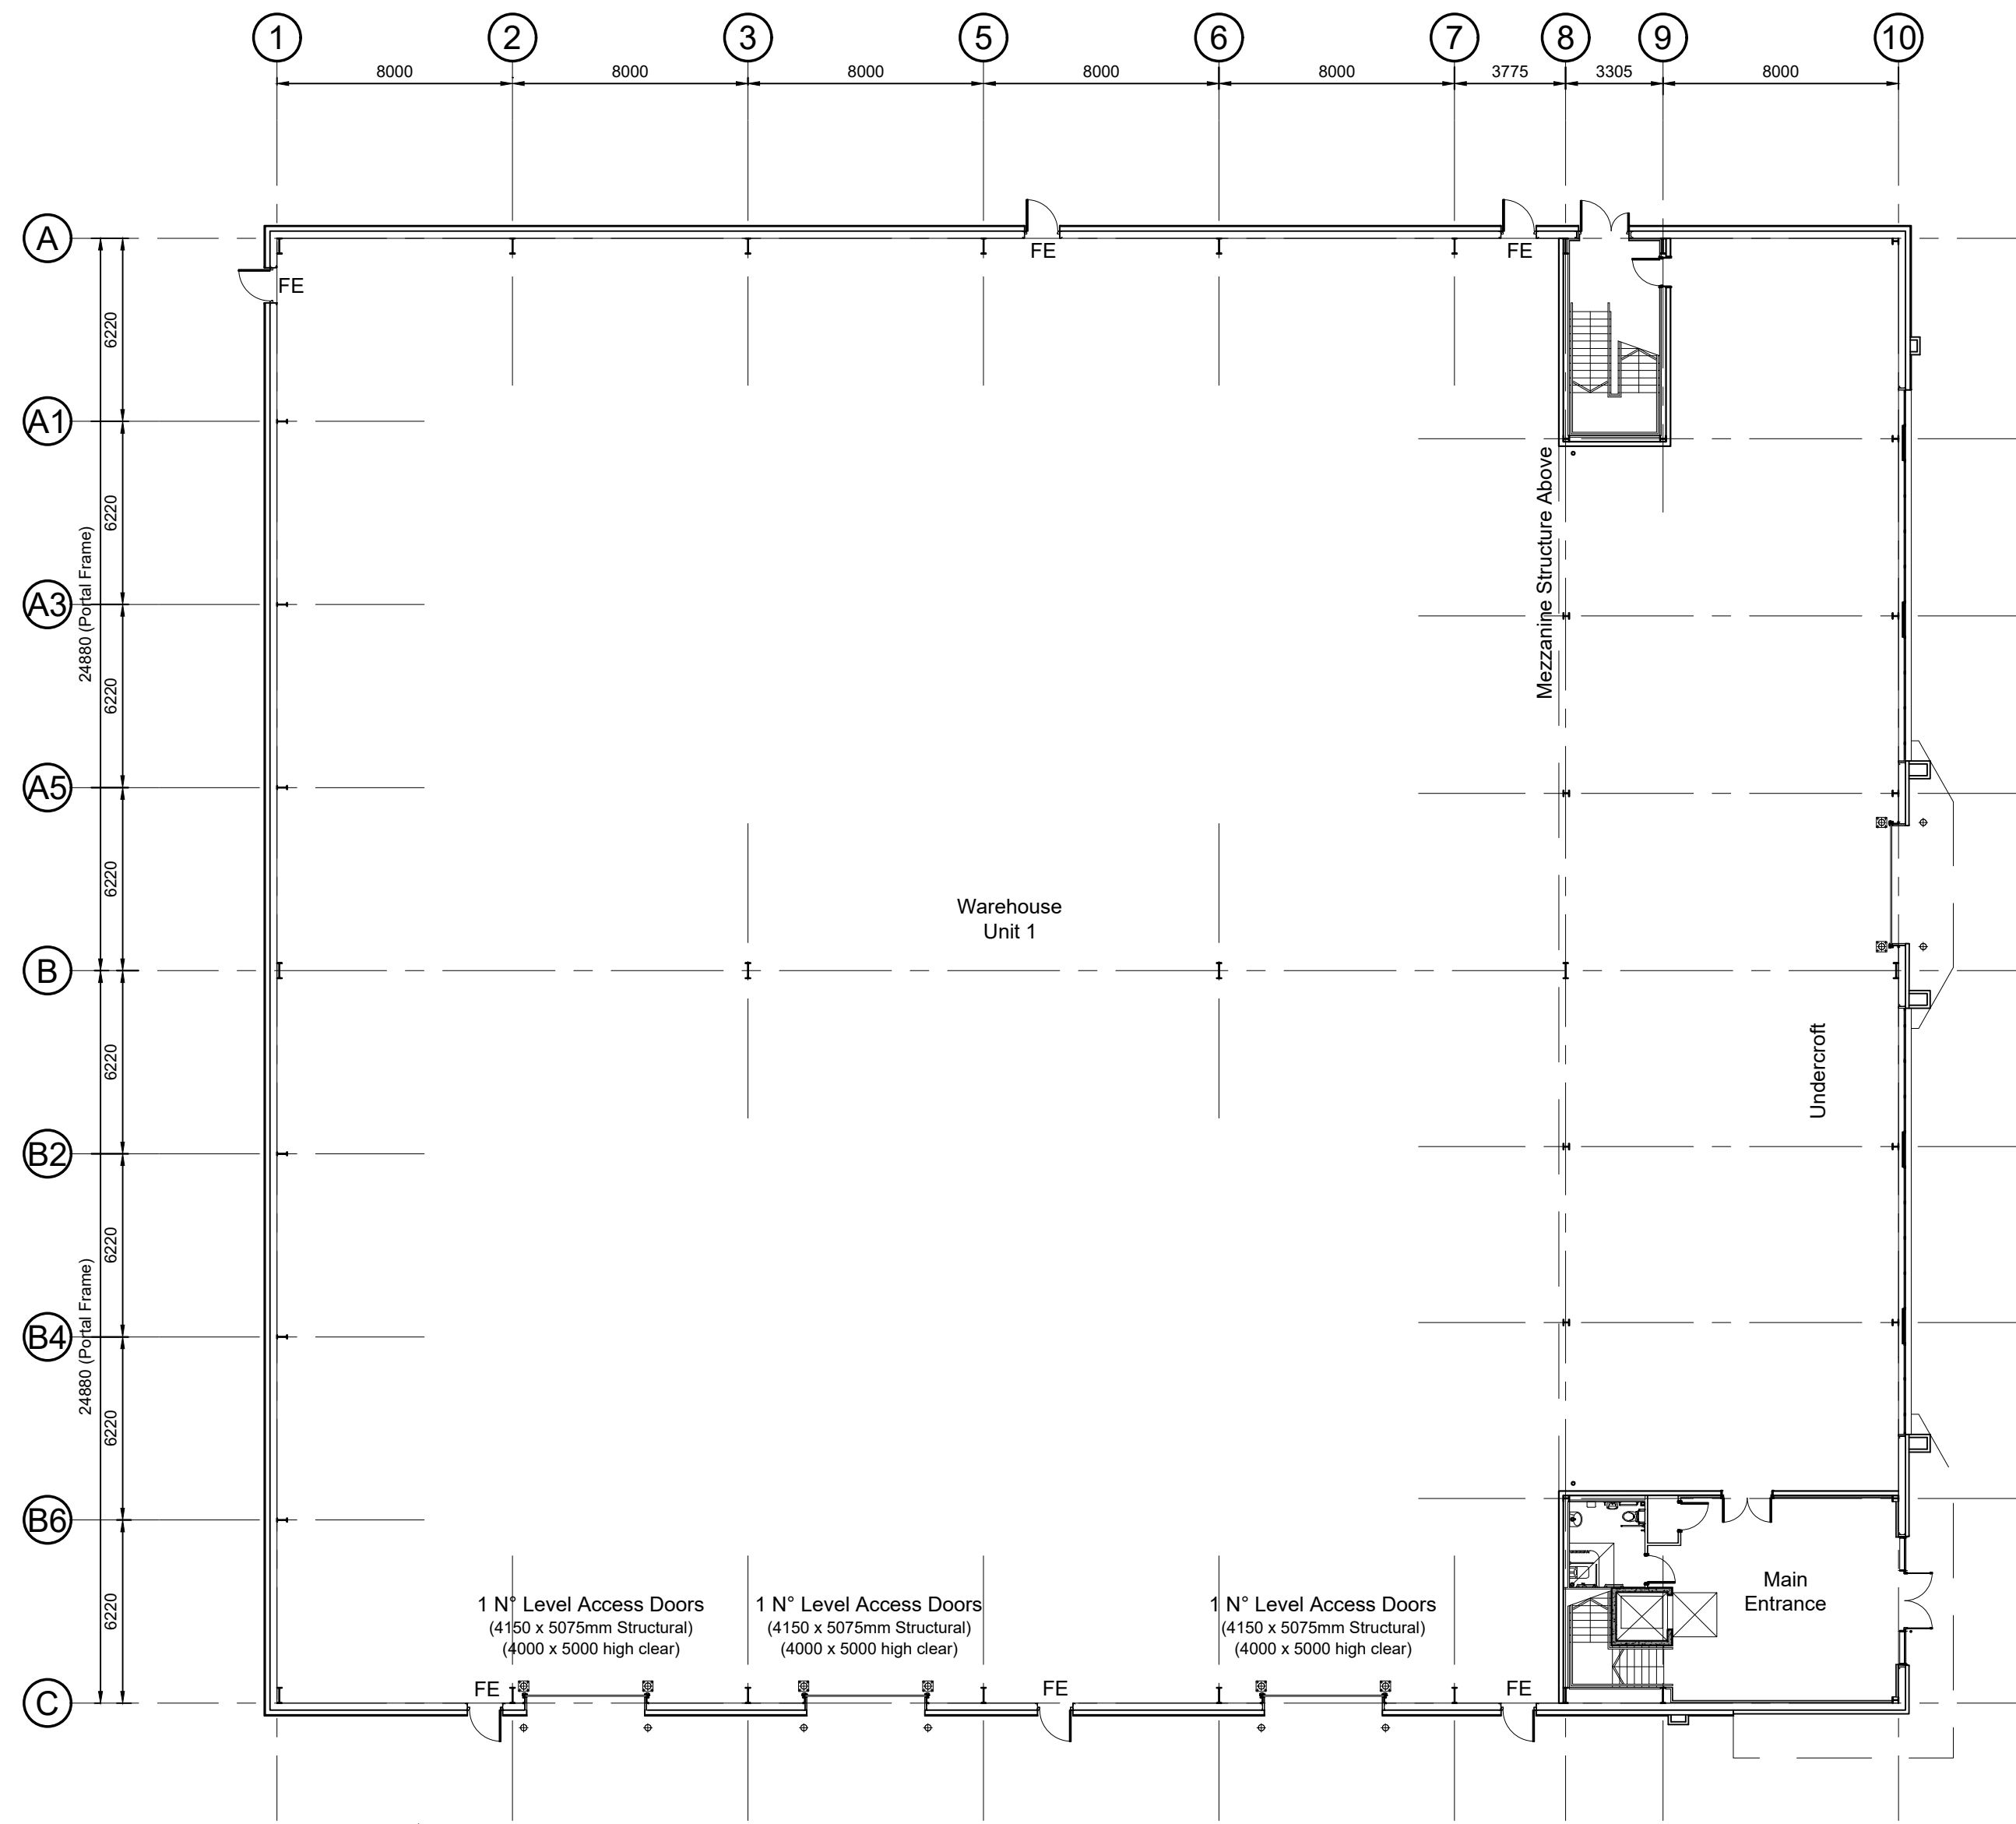

Ground Floor Layout Scale 1:200



PLANNING

THIS DRAWING IS TO BE USED FOR THE STATED PURPOSE ONLY AND SHOULD NOT BE USED FOR ANY OTHER

rev	amendments	by	ckd	date
-----	------------	----	-----	------

Reading International Logistics Park

Unit 1 - Building Plan

LOD 3	LOI 3
-------	-------



UMC ARCHITECTS

RIBA PoW Stage:	4 - Technical Design
Document Suitability:	S2
Drawn / Checked:	LF / LF
Date:	01.04.2025
Scale:	1:200 A2
UMC Project Number:	23545
Document Reference:	Drawing no: Revision:
23545 - UMC - 0100 - ZZ - DR - A	0210 P02