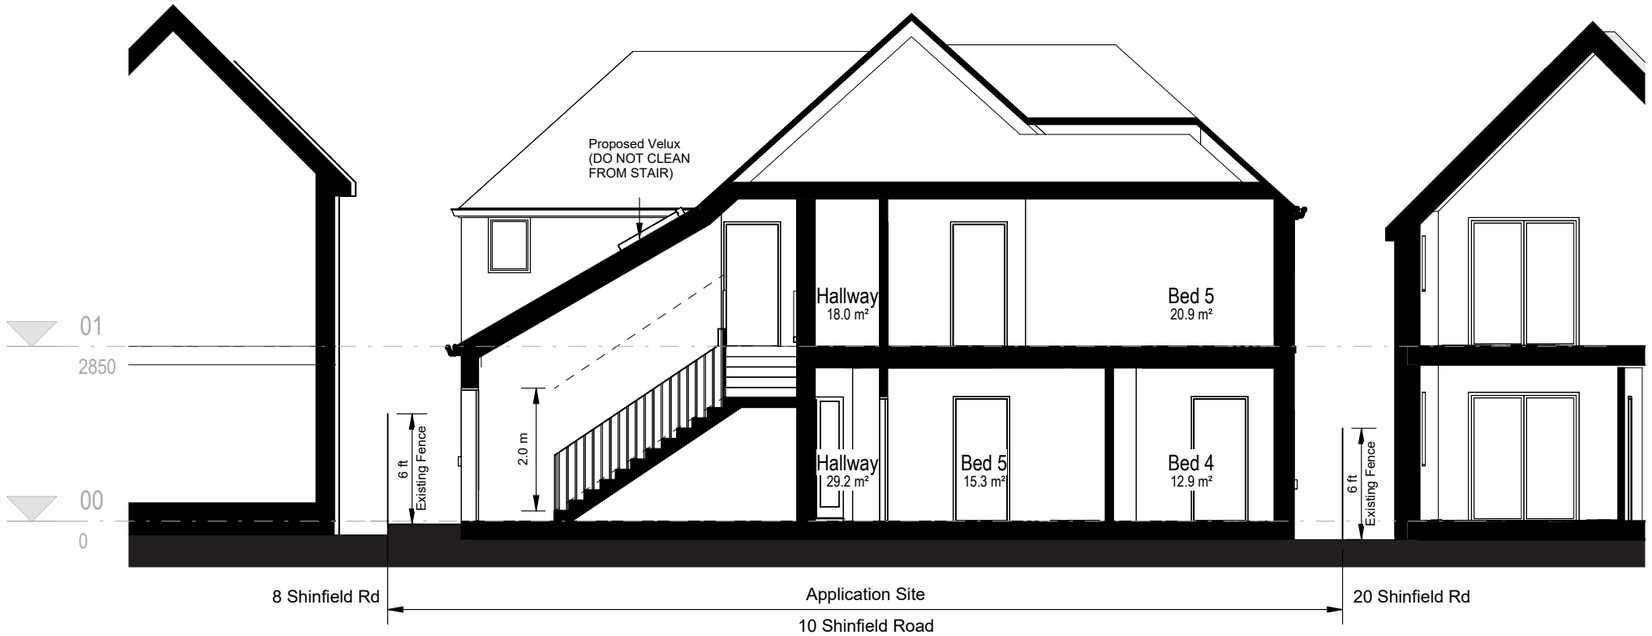

1 Proposed Section

1 : 100

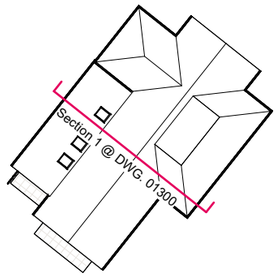

CDM 2015: DESIGNERS NOTES ON SIGNIFICANT RESIDUAL RISK

In preparing this design KITE ARCHITECTS have attempted to avoid using materials and techniques which could cause future hazards whilst constructing, using, maintaining or de-commissioning the building.
The below risks could not be designed out and should be carefully monitored on site during the construction period and during any future maintenance of the structure.
These notes relate solely to information shown on this drawing. Only significant risks which are considered to be unusual or unlikely to be obvious to a competent contractor or other designer will be highlighted. This information is subject to revision as the design develops. Particular hazardous areas are highlighted with a symbol on the drawings and noted.

No residual risk identified at this stage.

REV	DATE	DESCRIPTION	DRN	AUD
P03	07.10.25	Minor Amendments	RI	OH
P02	06.10.25	Post Planning Revisions	RI	OH
P01	06.06.25	Draft Planning Pack	RI	OH

0 5 m

This document is the Copyright work of Kite Architects Ltd. unless formally assigned in writing.
Do not Scale from this drawing. Verify all dimensions on site. Drawing should be read in conjunction with information from all other design consultants and contractors. All drawings in digital format are for reference only.

KITE ARCHITECTS

2 Drayton House Court, Dorchester Road,
Drayton St Leonard, OX107BG

01865 745465
studio@kitearchitects.co.uk
www.kitearchitects.co.uk

PLANNING - RIBA STAGE 3
S4 - SUITABLE FOR STAGE APPROVAL

PROJECT INFORMATION
10 Shinfield Road

Reading, Berkshire
PROPOSED SECTION

SCALE	As indicated @A3
DATE CREATED	05.06.25

JOB NO.	DRAWING NO.	REVISION
250007	**KTE-XX-XX-DR-A-01300**	**P03**