


Location Plan

Site Address: 1, Trelleck Road, Reading, RG1 6EN

Date Produced: 25-Oct-2025

Scale: 1:1250 @A4

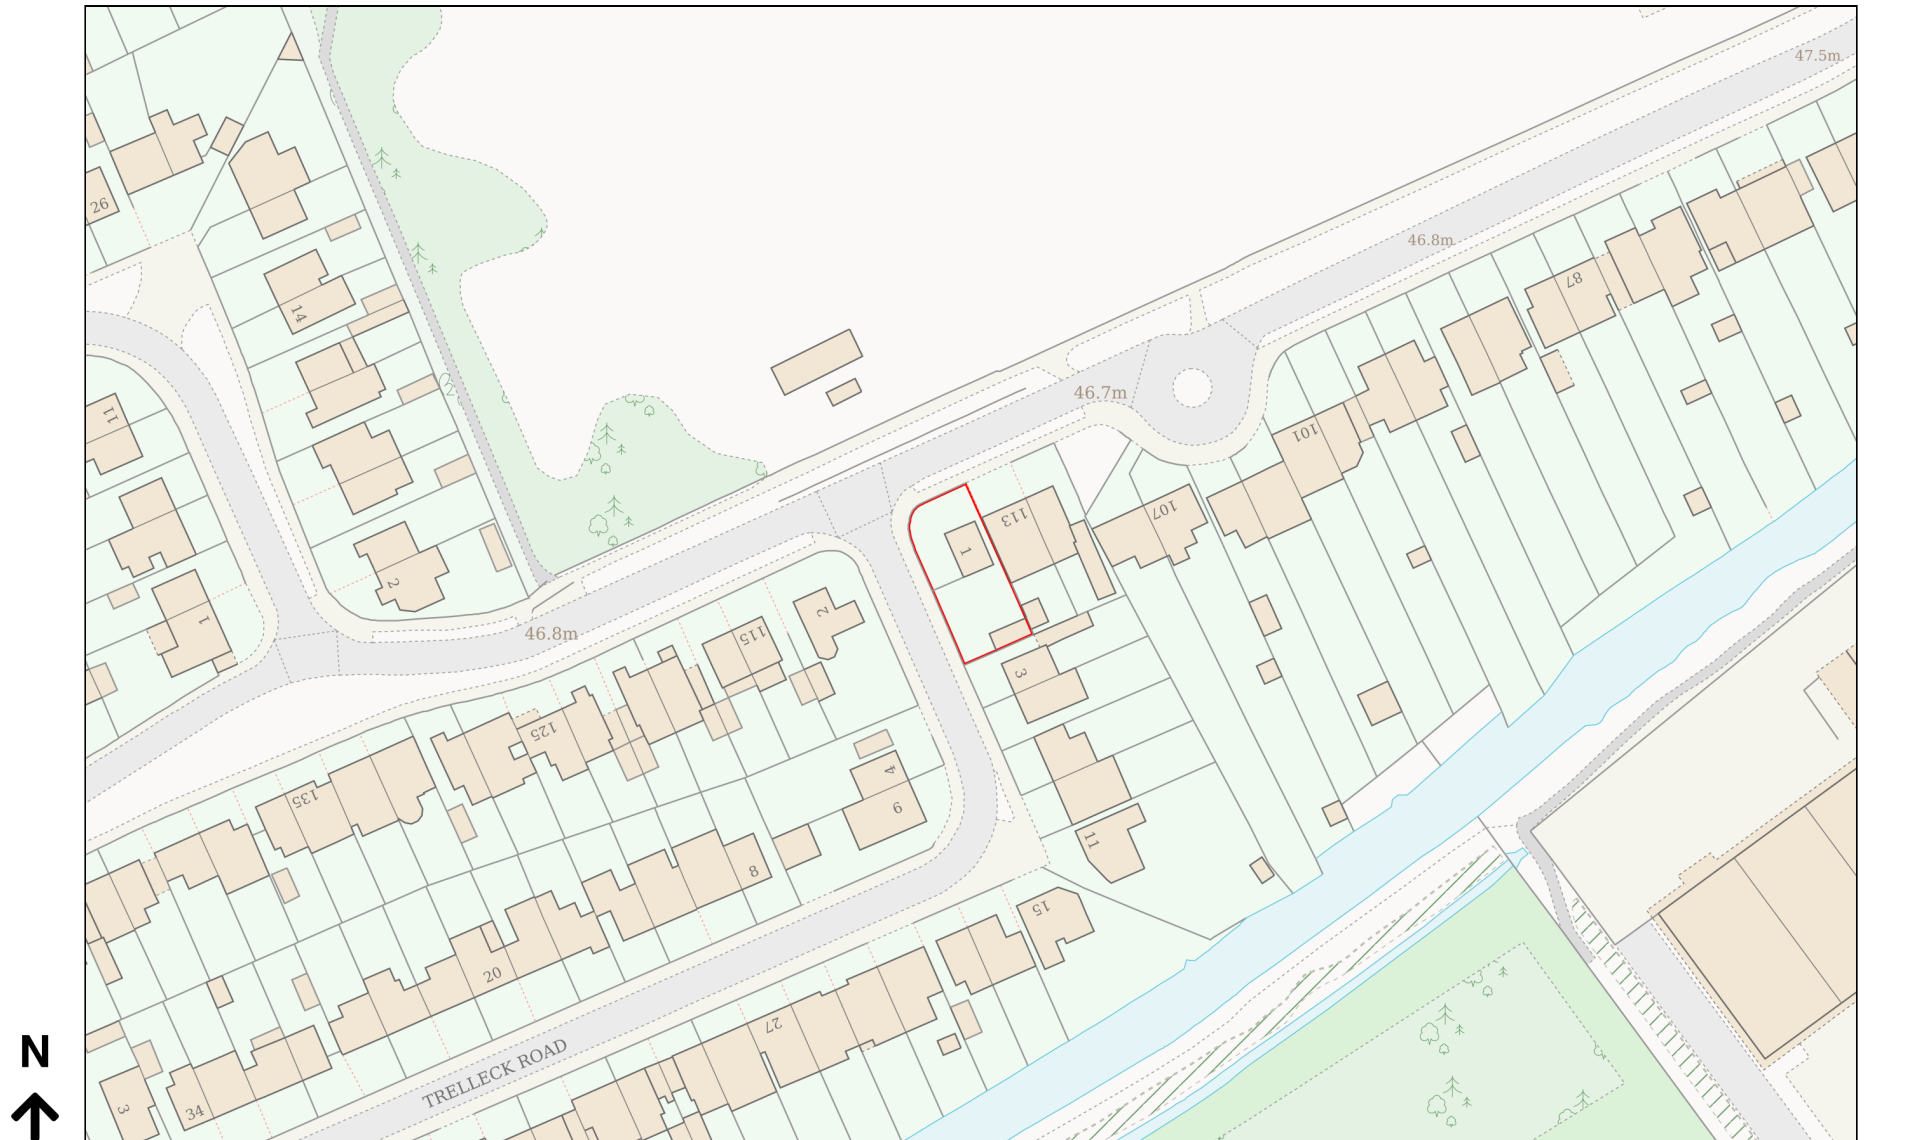

Planning Portal Reference: PP-14433463v1