


Gutter Repair Replacement 12 Abbots Walk

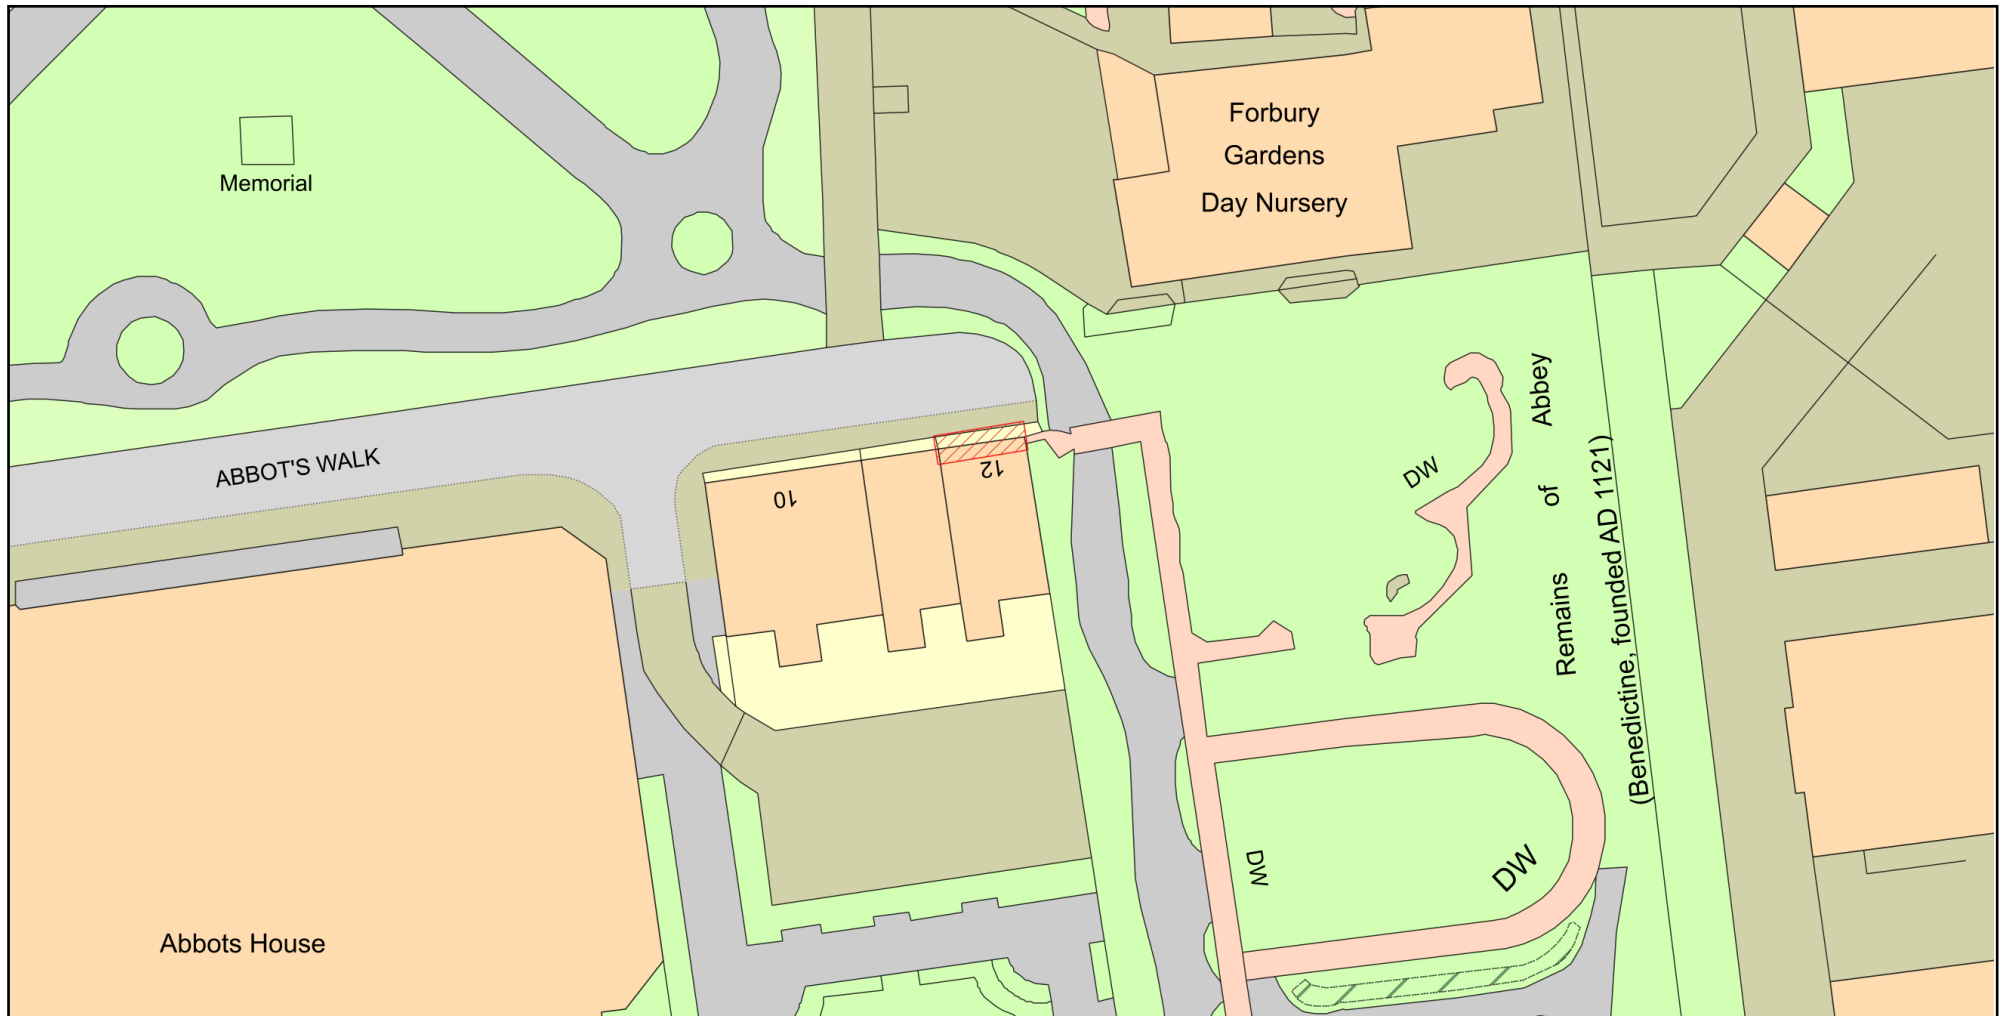

Plan Produced for: Andrew Whisker

Date Produced: 28 Oct 2025

Plan Reference Number: TQRQM25301095519583

Scale: 1:500 @ A4

© Crown copyright and database rights 2025 OS 100042766