



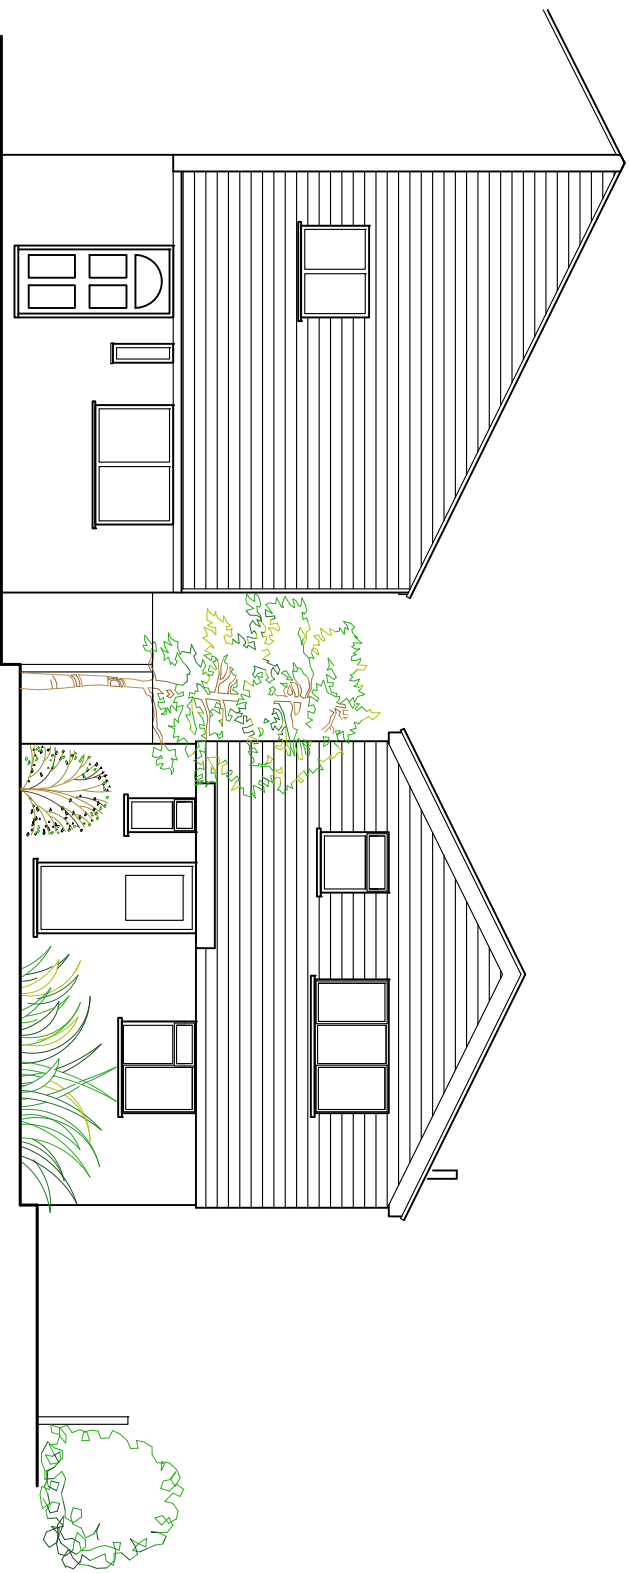

Street Elevation

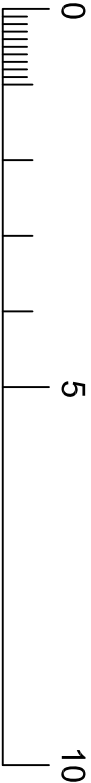

SCALE: (Metres)

WDC
Woolhampton Design Centre
Construction Design Services

The Woolhampton Design Centre
Station Road, Woolhampton,
Reading, Berkshire RG7 5SE
Tel: 0118 9713 363

40A Heroes Walk, Reading, RG2 8TY
PROPOSED 3 BED DWELLING
PROPOSED STREET ELEVATION

SCALES 1:100 @A4

DRAWN NJB

DATE SEPT:25

DRAWING NO.

24/07/04

REVISION