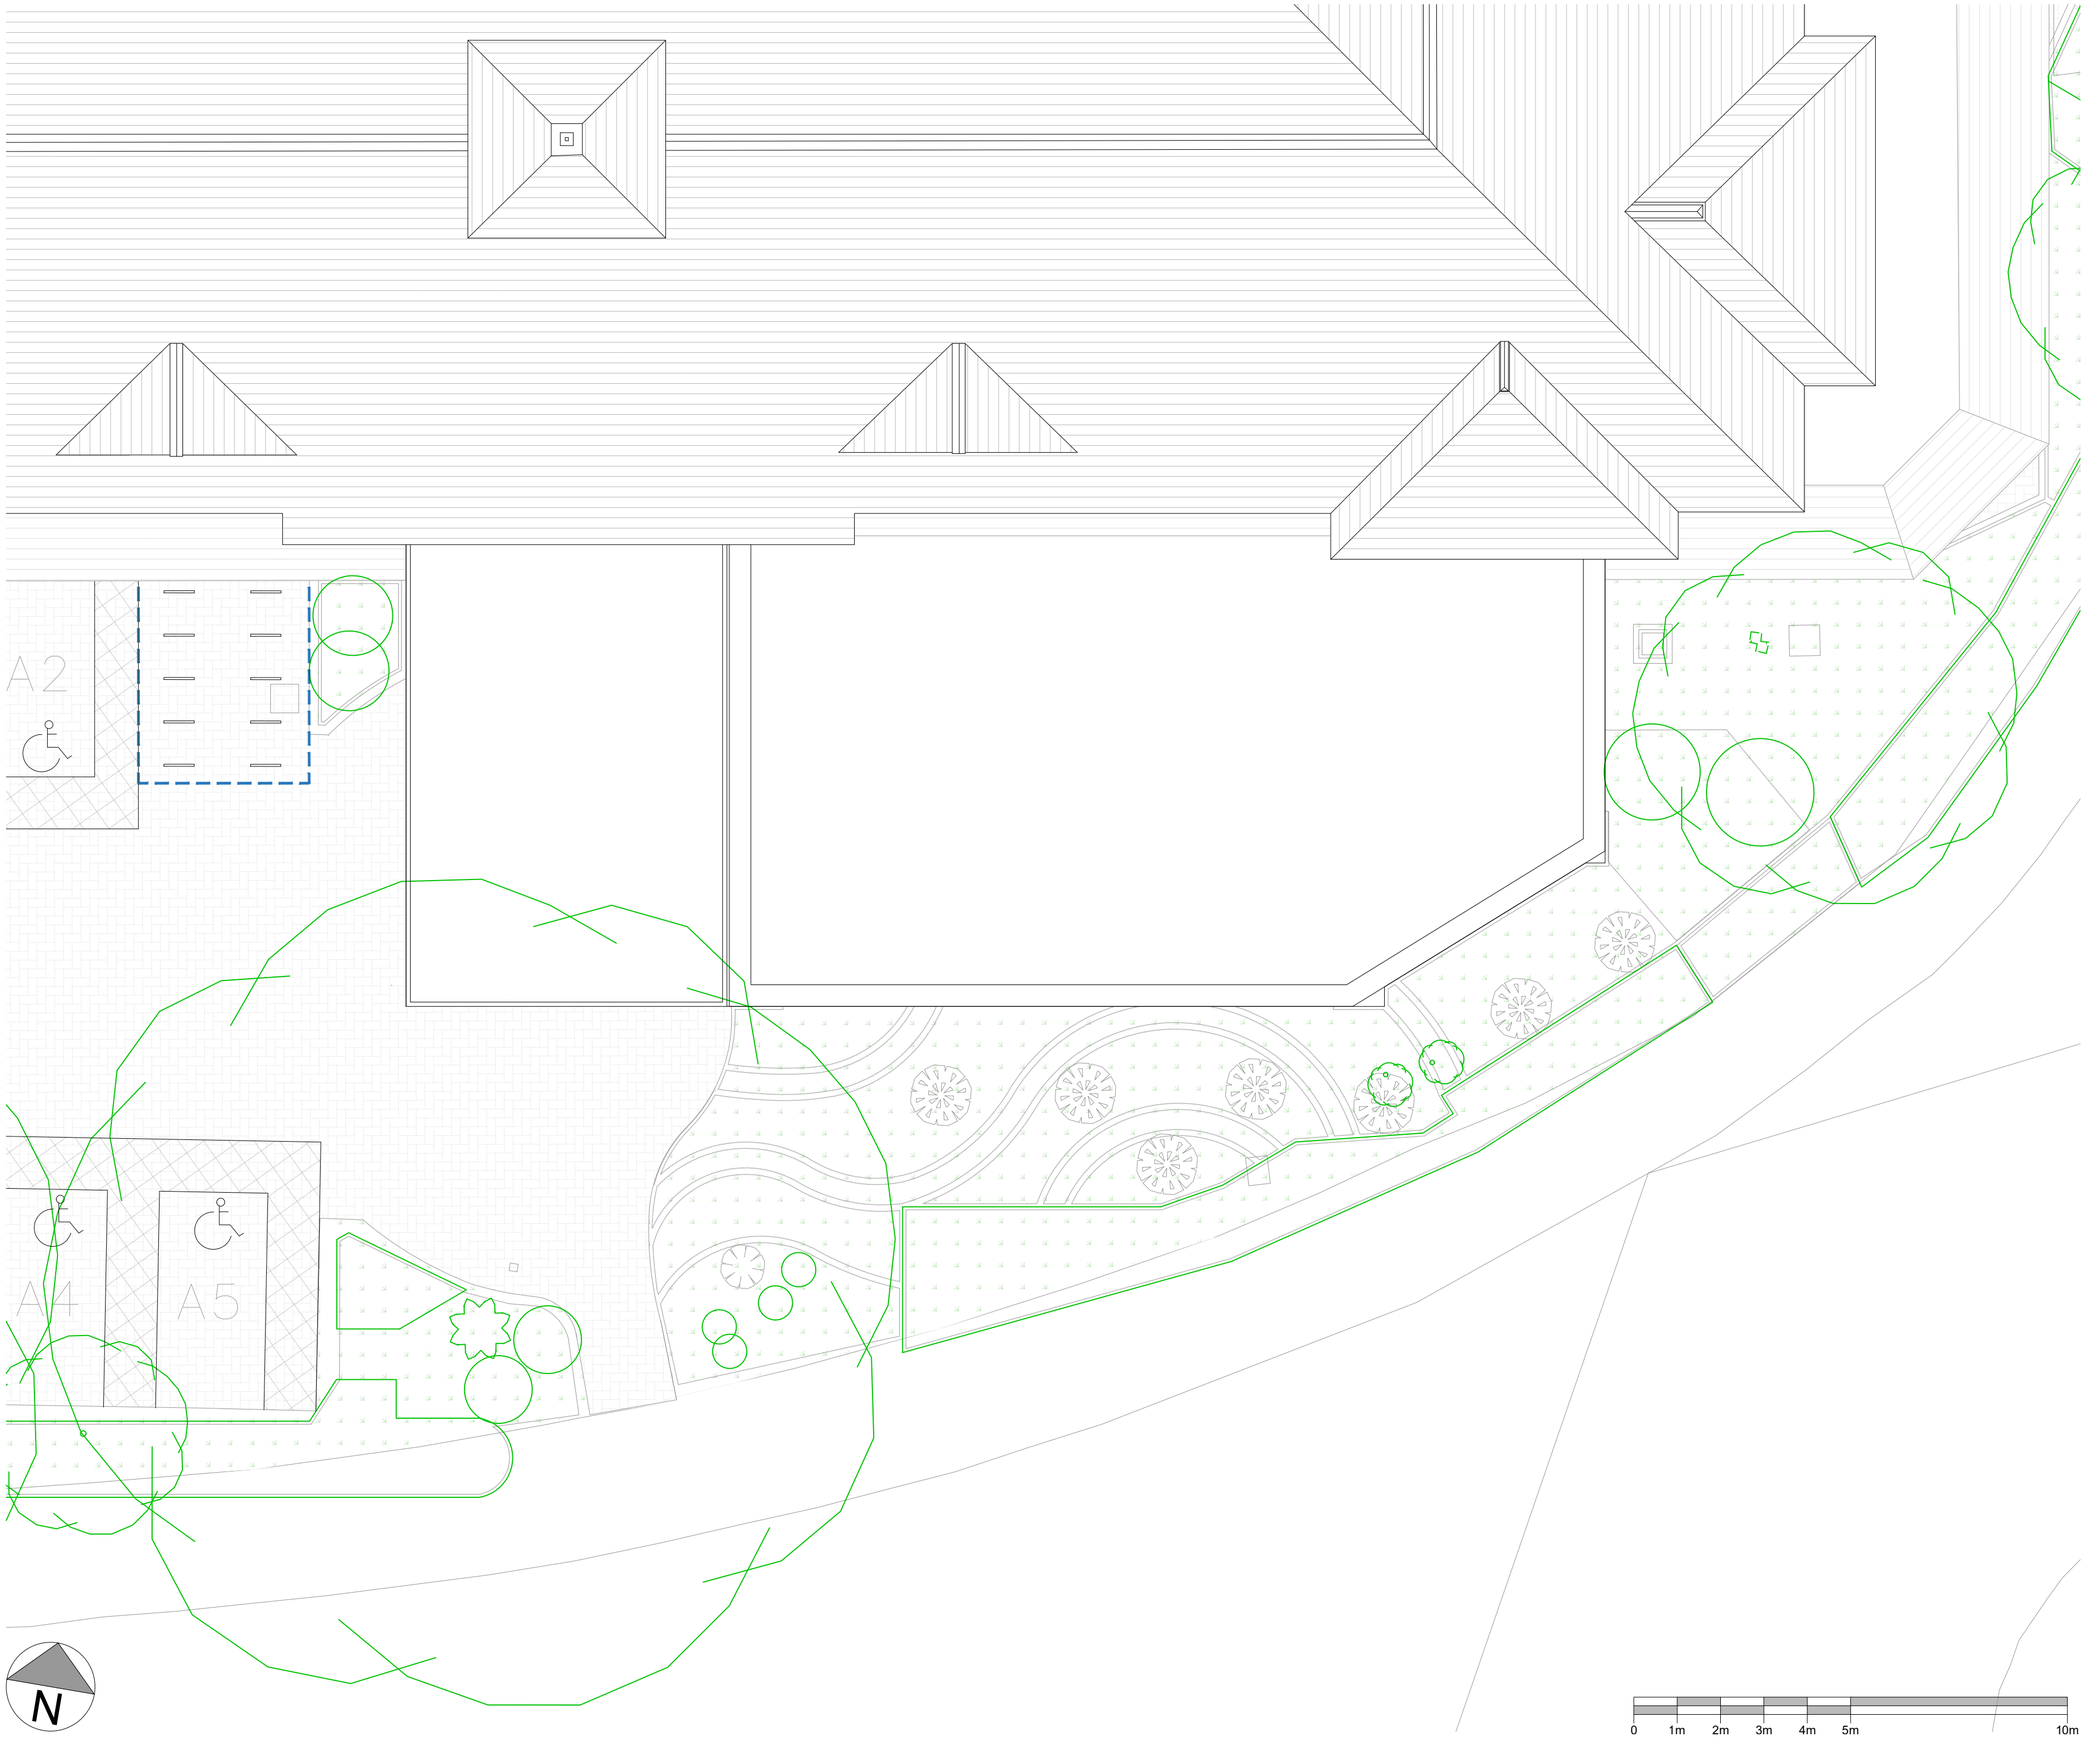

rev	description	drwn	auth	date
P04	ENTRANCE CANOPY AMENDED.	SJM	SJM	14.10.25

DO NOT SCALE OFF THIS DRAWING

© LEACH RHODES WALKER

LeachRhodesWalker
Architects

info@lrw.co.uk | www.lrw.co.uk
H.Q. 50 Dearmans Place Manchester M3 5LH

Manchester
+44 (0)161 833 0211

London
+44 (0)207 993 1363

CLIENT
VILLAGE HOTELS

PROJECT
VILLAGE HOTEL - READING
ALTERATIONS AND EXTENSIONS

DOCUMENT NAME
8425-LRW-ZZ-00-DR-A-00-116

DESCRIPTION
PROPOSED ROOF
PLAN
STUDIO EXTENSION

REVISION	SCALE
P04	1:100@ A2

LRW PROJECT No.	DATE CREATED	CREATED BY	AUTHORISED BY
8425	30.04.25	AH	JM

Note: LRW Rev Hatch Description OK - Design ID - Cost Cap Tag Reference ROOF PLAN STUDIO EXTENSION