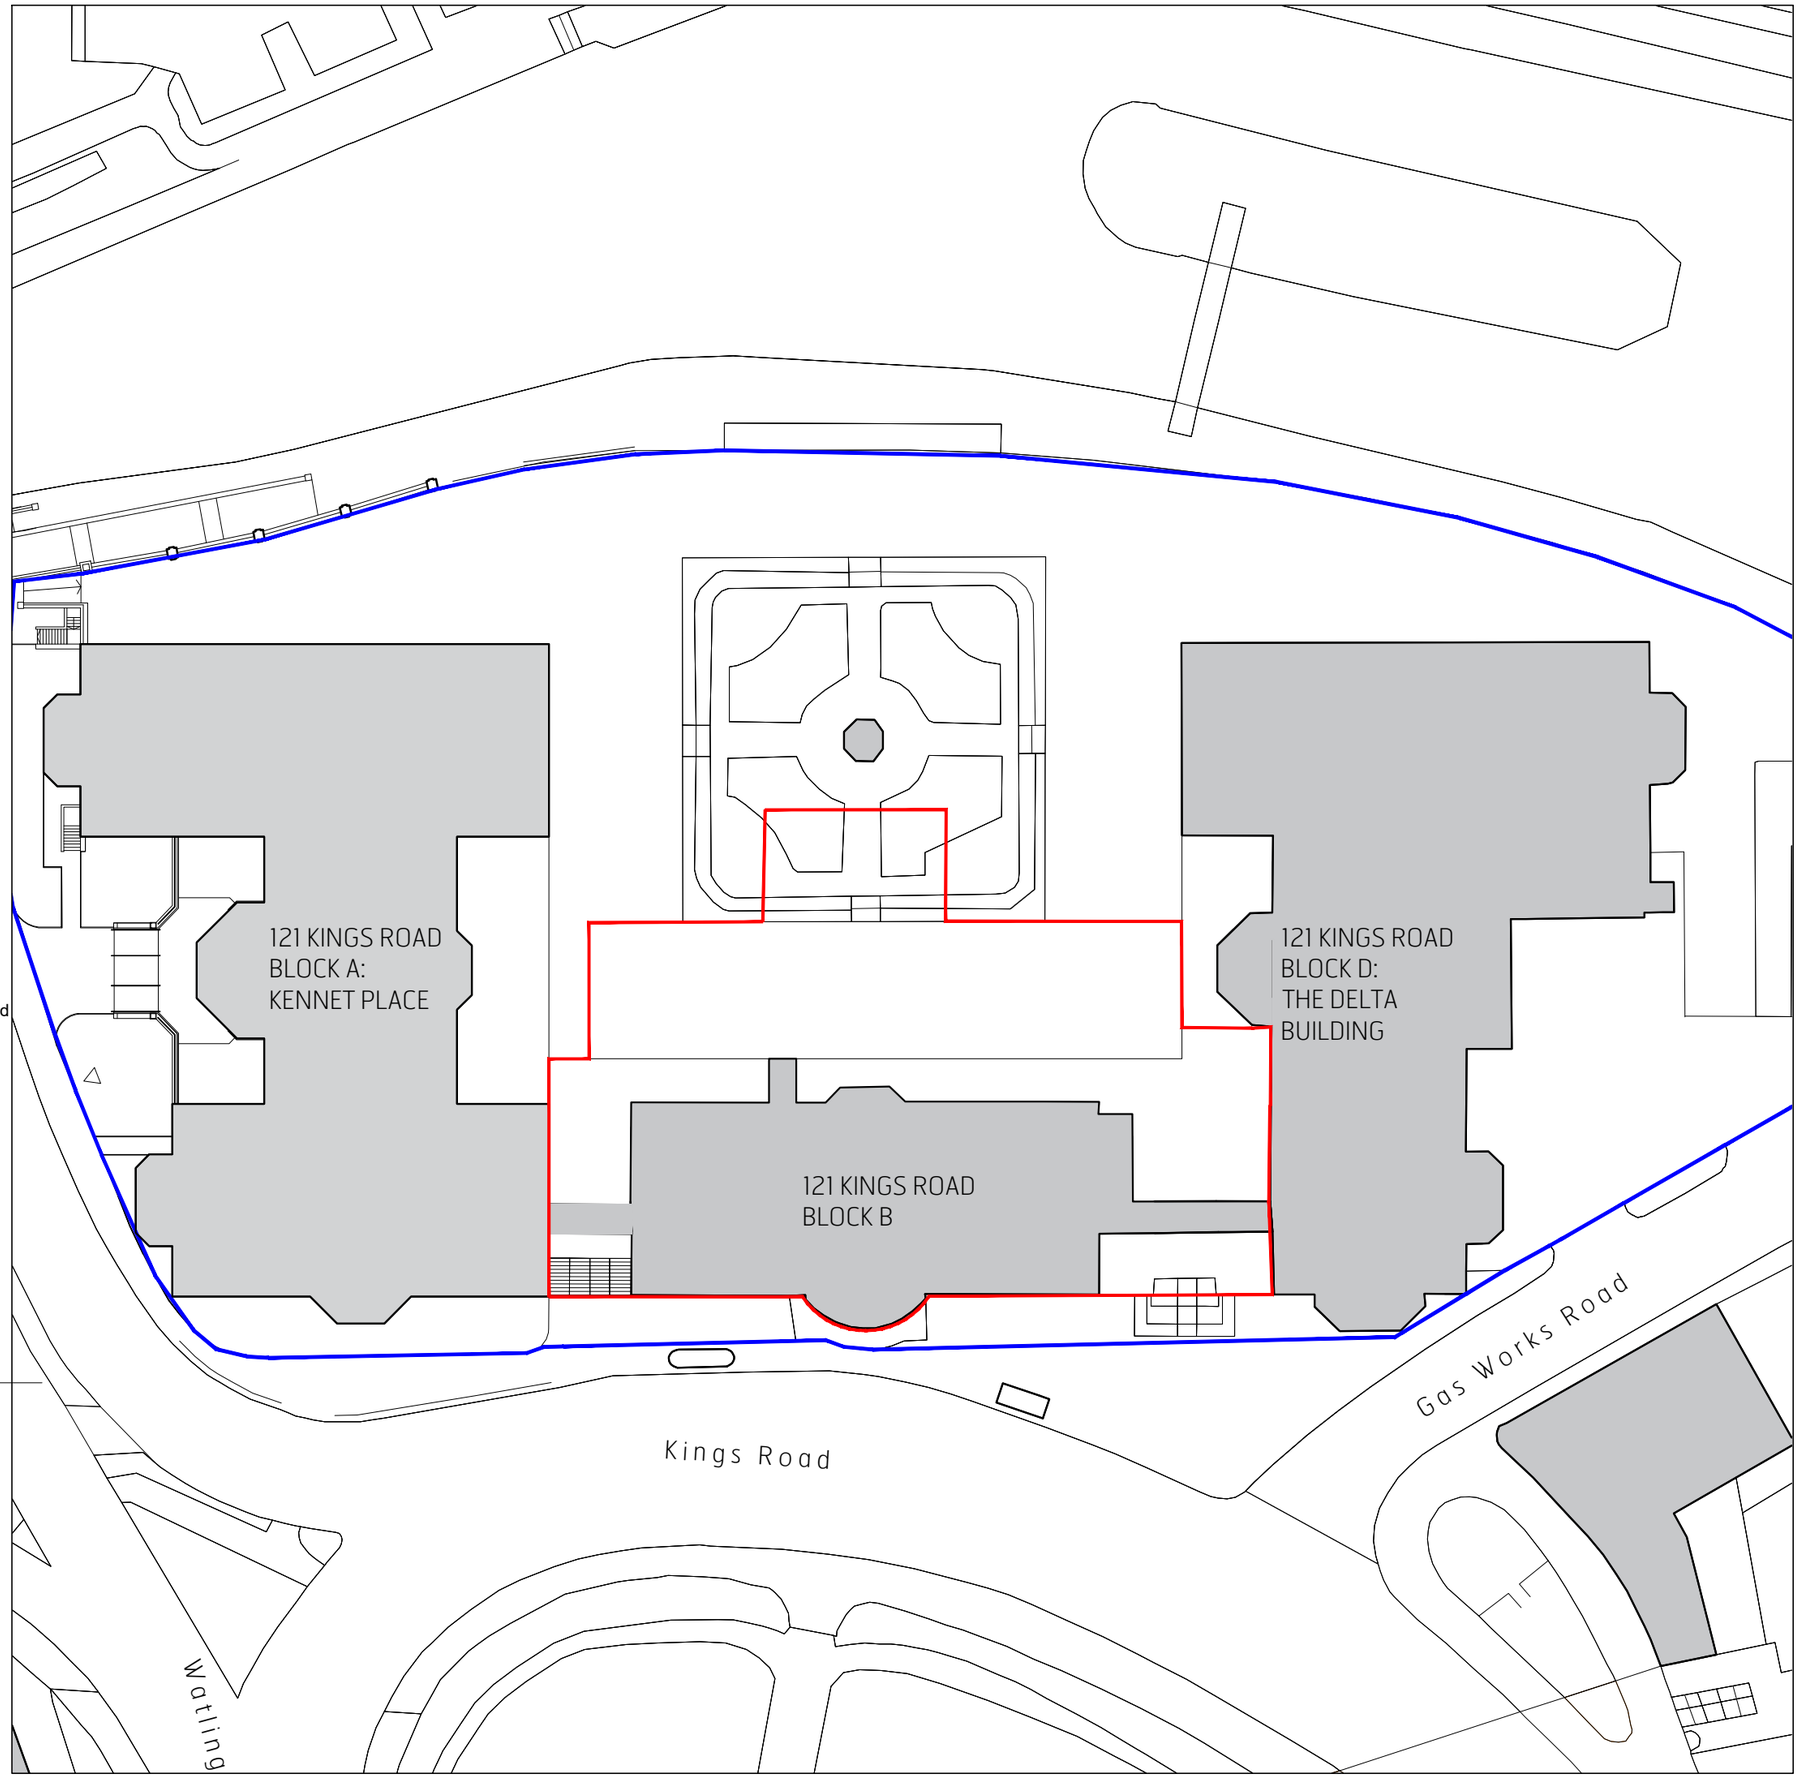

- Application site
- Line of freehold part-owned by applicant.

Existing Block Plan

1:500 @ A3

20m
10
0
0 10 20m

USE FIGURED DIMENSIONS ONLY. DO NOT SCALE FROM THIS DRAWING EXCEPT FOR PLANNING PURPOSES. ALL DIMENSIONS MUST BE CHECKED ON SITE ANY INCONSISTENCIES MUST BE REPORTED BACK TO THE ARCHITECT. THIS DRAWING AND ANY DESIGNS INDICATED THEREON ARE THE COPYRIGHT OF BROOKS / MURRAY ARCHITECTS.
ALL RIGHTS ARE RESERVED. NO PART OF THIS WORK MAY BE PRODUCED WITHOUT PRIOR PERMISSION IN WRITING FROM BROOKS / MURRAY ARCHITECTS.
THESE DRAWINGS ARE INTENDED FOR PLANNING PURPOSES ONLY. THEY ARE NOT TO BE USED FOR BUILDING, AND IF THEY ARE, THIS WILL BE IN BREACH OF BROOKS MURRAY'S COPYRIGHT.

REV.	AMENDMENT	BY:	DATE

Brooks Murray Architects
41 Tabernacle Street, London, EC2A 4AA
+44 (0)2077399955
architects@brooksmurray.com

brooks murray

CLIENT:
PRIVATE CLIENT

JOB:
BETA BUILDING
READING
RG1 3ES

DRAWING TITLE:
EXISTING BLOCK PLAN

SCALE:
1:500 @ A3

DATE:
NOVEMBER 2025

STATUS:
PLANNING

DRAWING NUMBER:	REV:	ISSUED BY:
1364.6 - 002		MD