


Abbey Windows(Thames Valley)Ltd
On behalf of;
Contract No: 17546
Mr & Mrs Norton
10A Montfort Gate
Caversham
Reading
RG4 6AD

PROPOSED LEFT SIDE ELEVATION

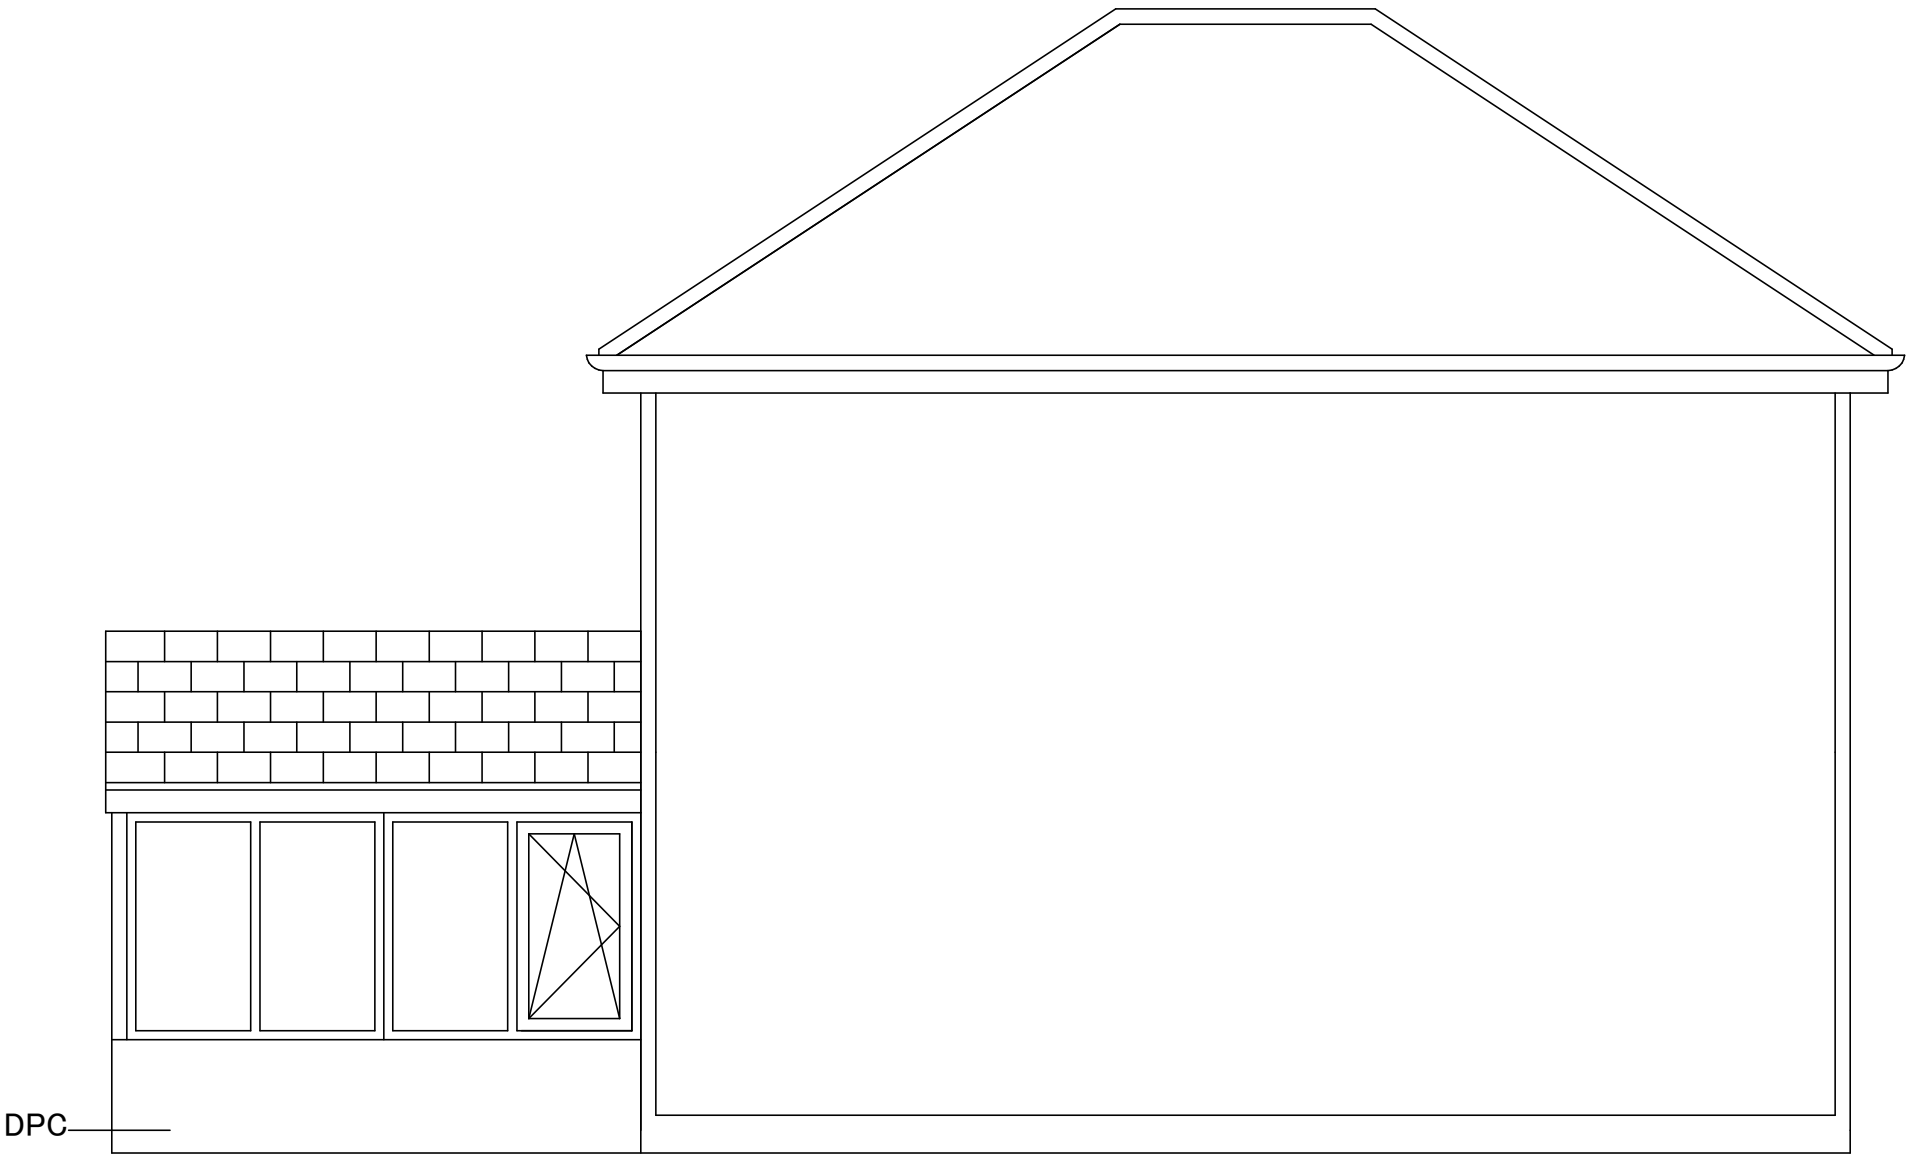

SCALE

