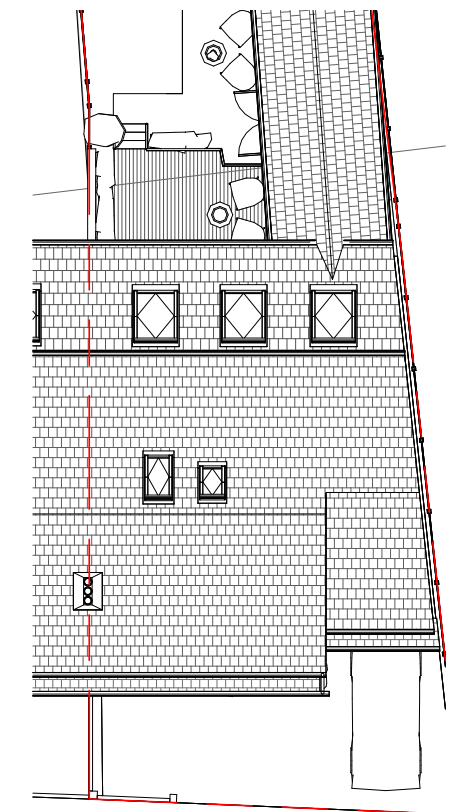
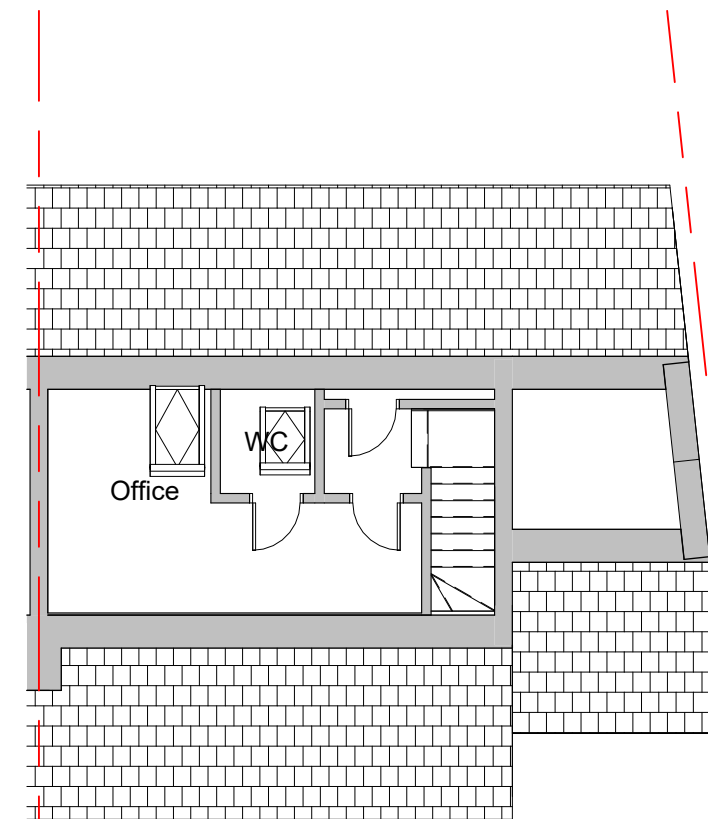
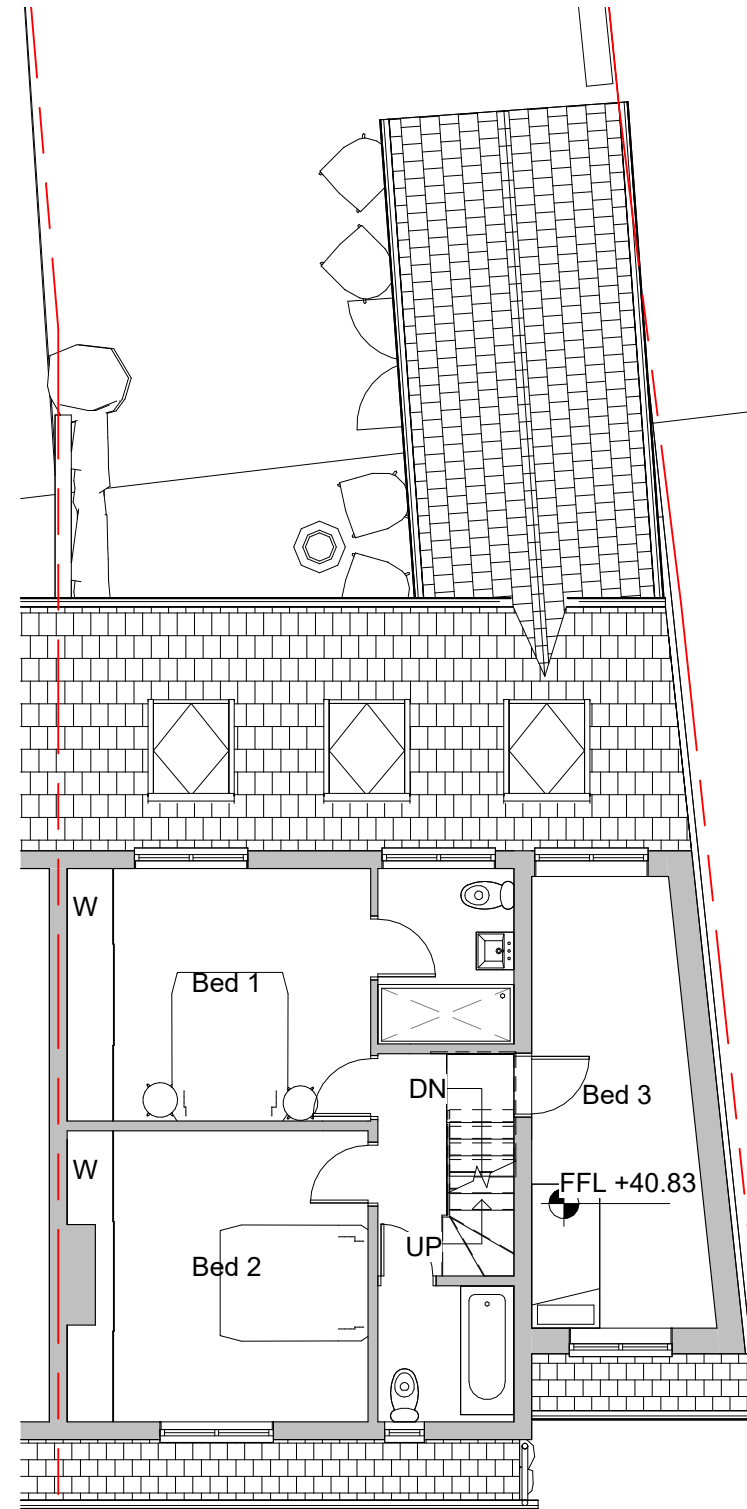
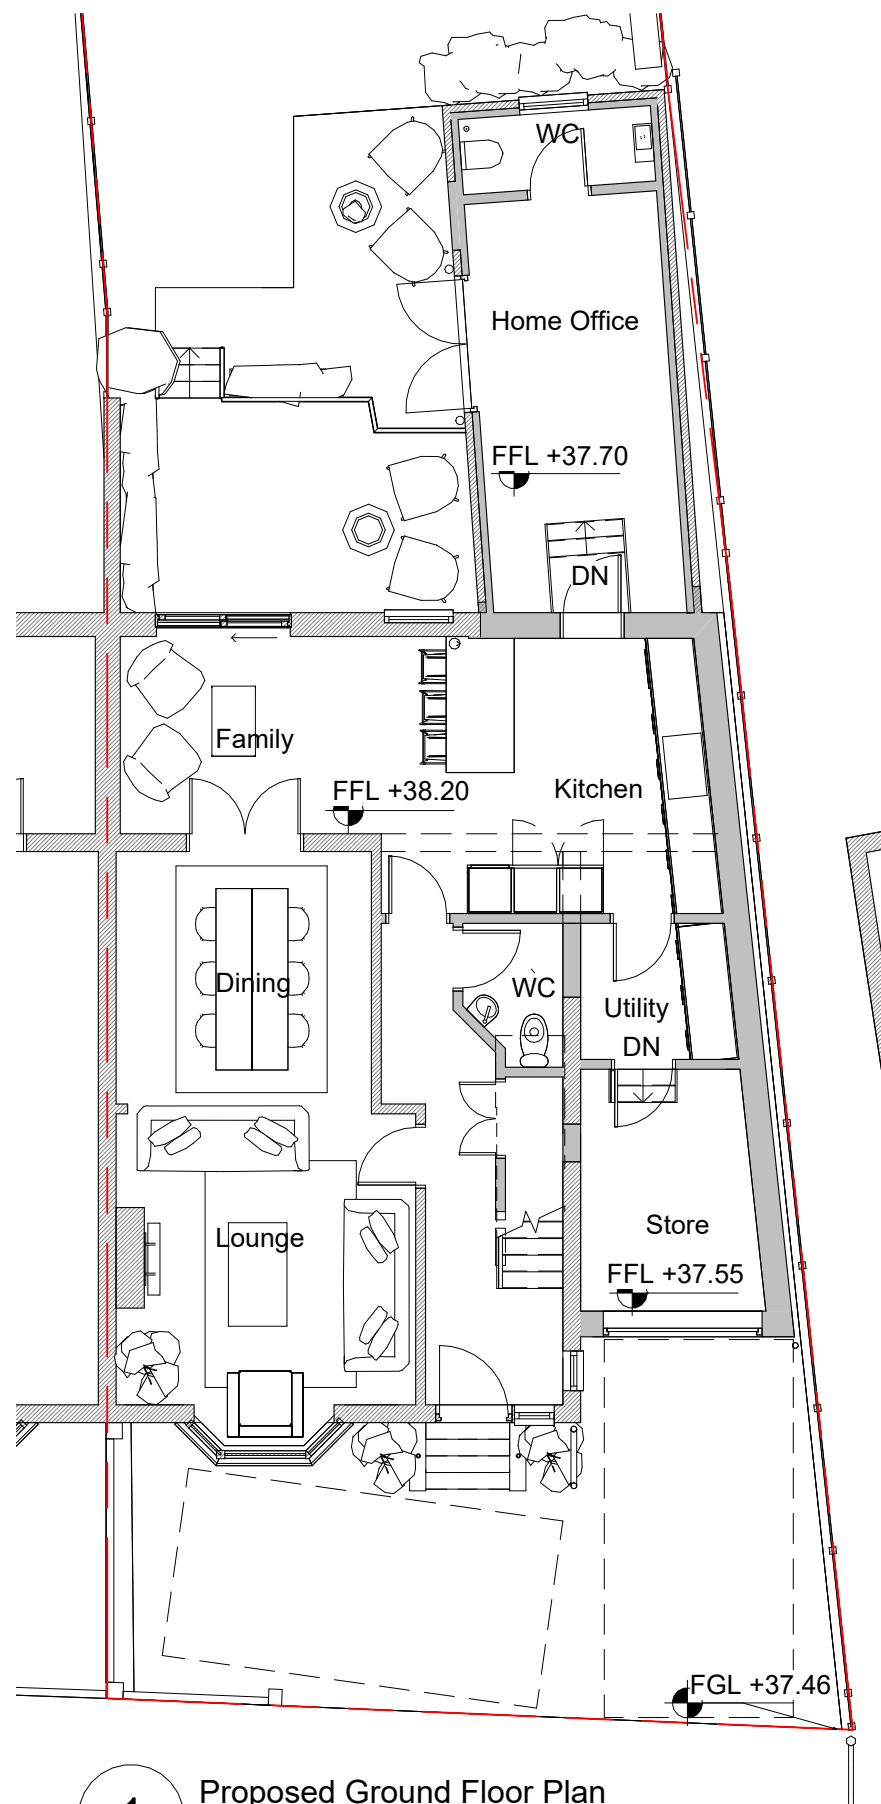


A	04/11/25	Added Floor Levels
REV.	DATE	AMENDMENT

TPEVANS

ARCHITECTS

Project:	9 St Johns Road		
Stage:	PLANNING		
Client:	Robert & Catesby		
Job:	2537	No.:	103
		Rev:	A
Title:	Proposed Plan		
Scale@A3:	As indicated	Date:	03/09/25

Tel:	01732 495 395	Email:	Info@TPEvans.co.uk
		Web:	www.TPEvans.co.uk