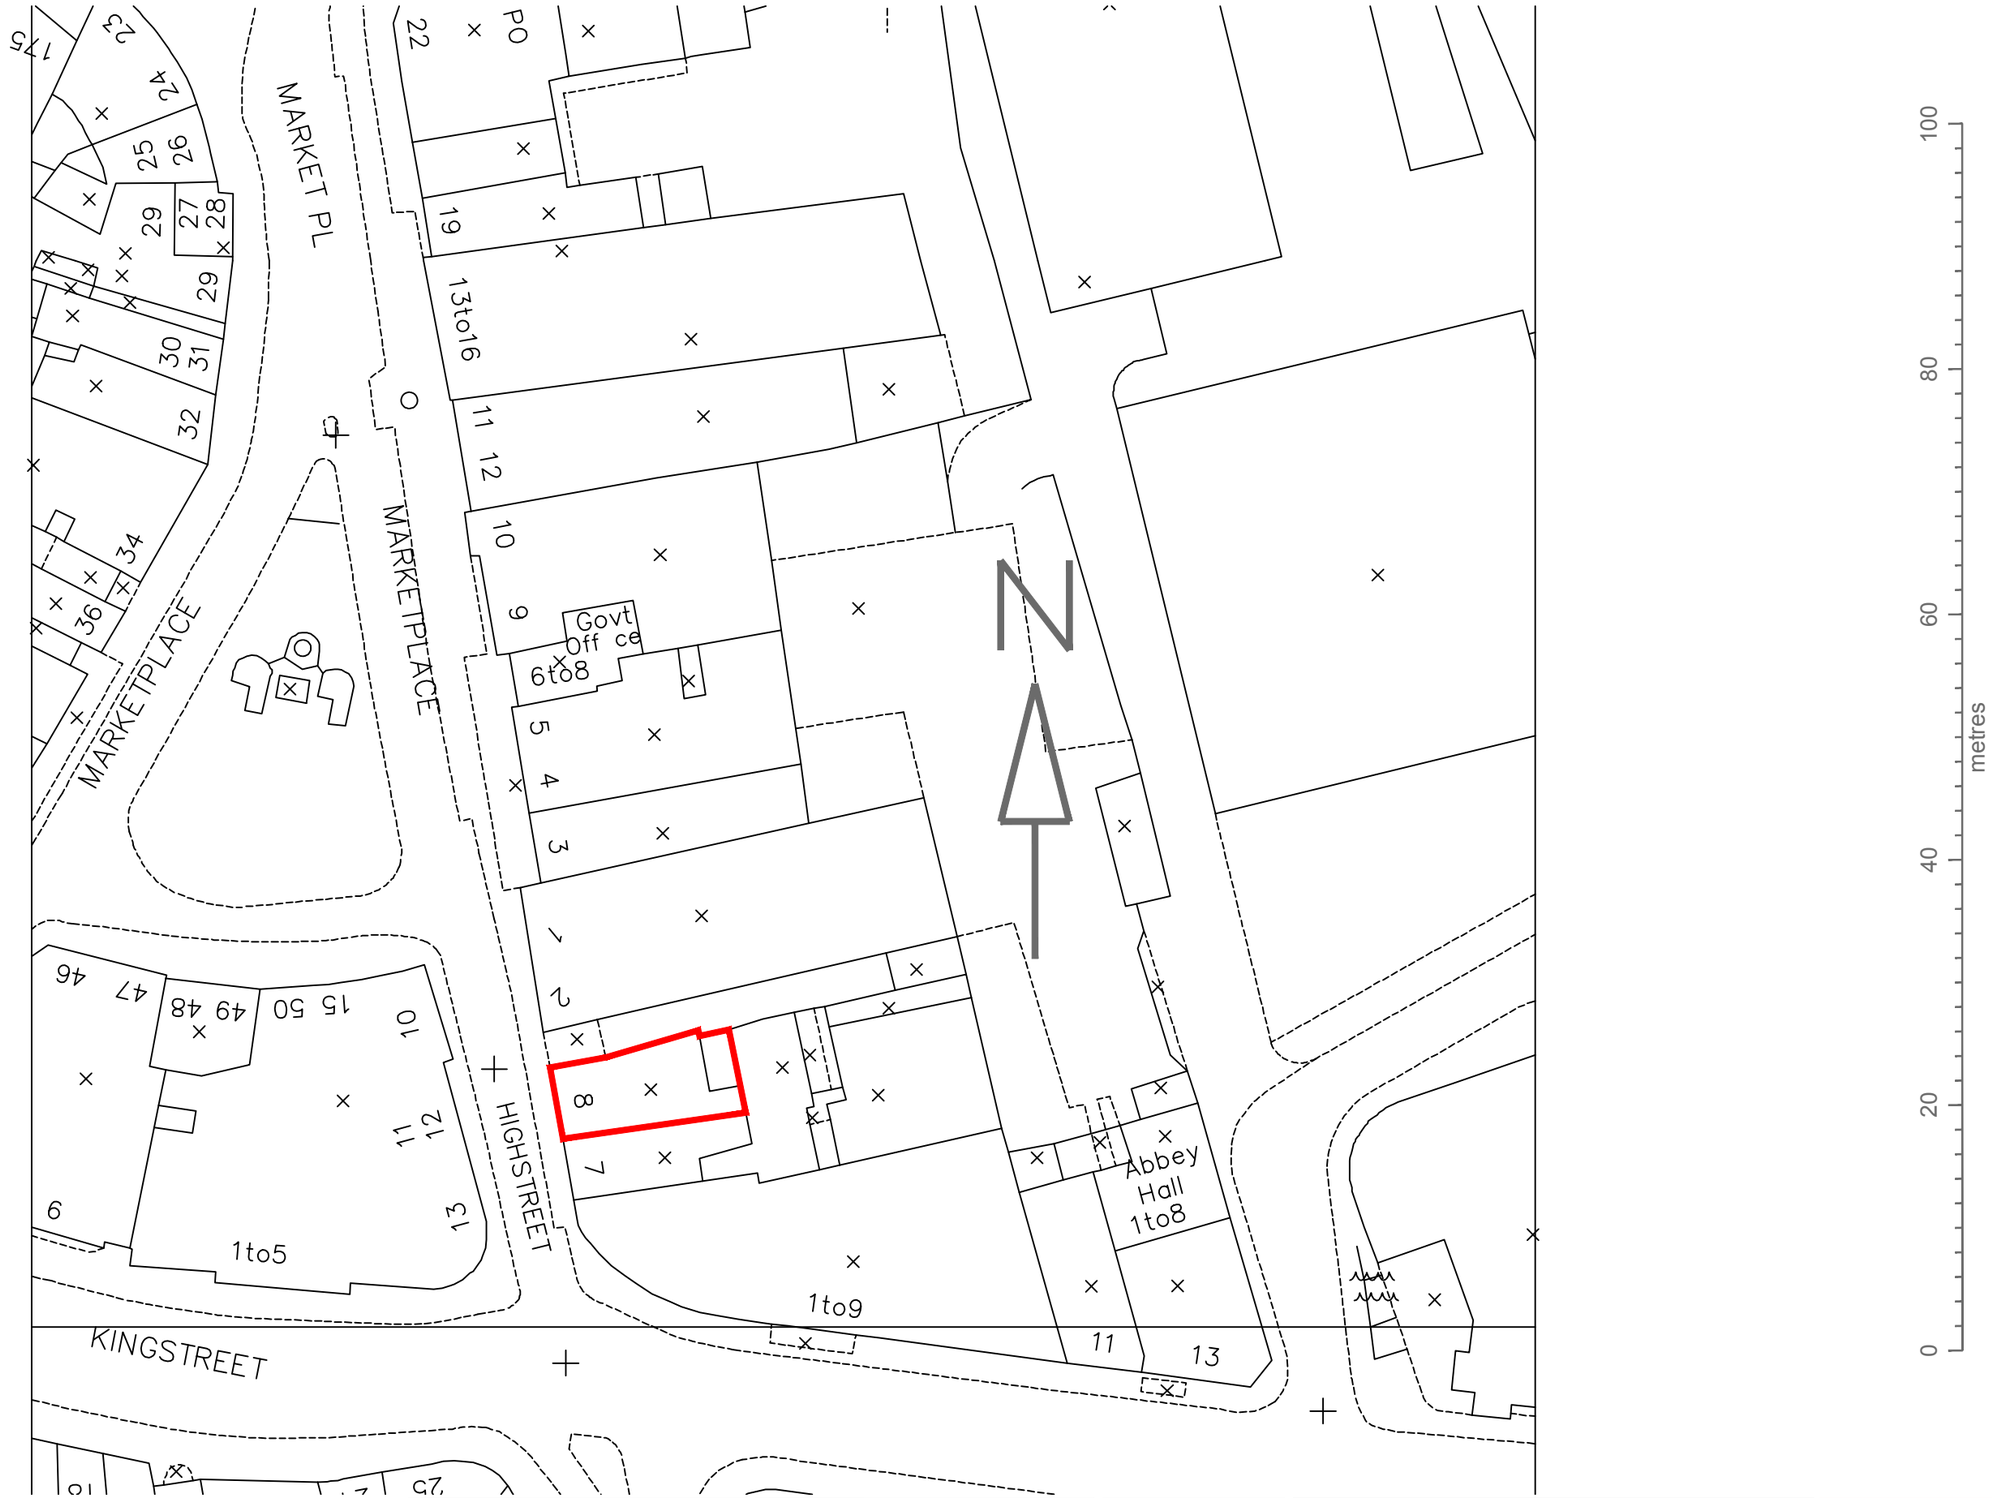

CLIENT	SITE	Date:
	8 High Street, Reading, Berkshire, RG1 2EA	14.01.2025
DRAWING NO:	DRAWING TITLE	Scale @ A3:
202501-HB10	Block Plan	1:500
		Revision:
		P01

HB PLANNING SERVICES
EMAIL INFO@HBPLANNINGSERVICES.CO.UK
CONTACT 02038539648

Rev:	Date:	Notes:
P01	14.01.2025	For Planning Approval