

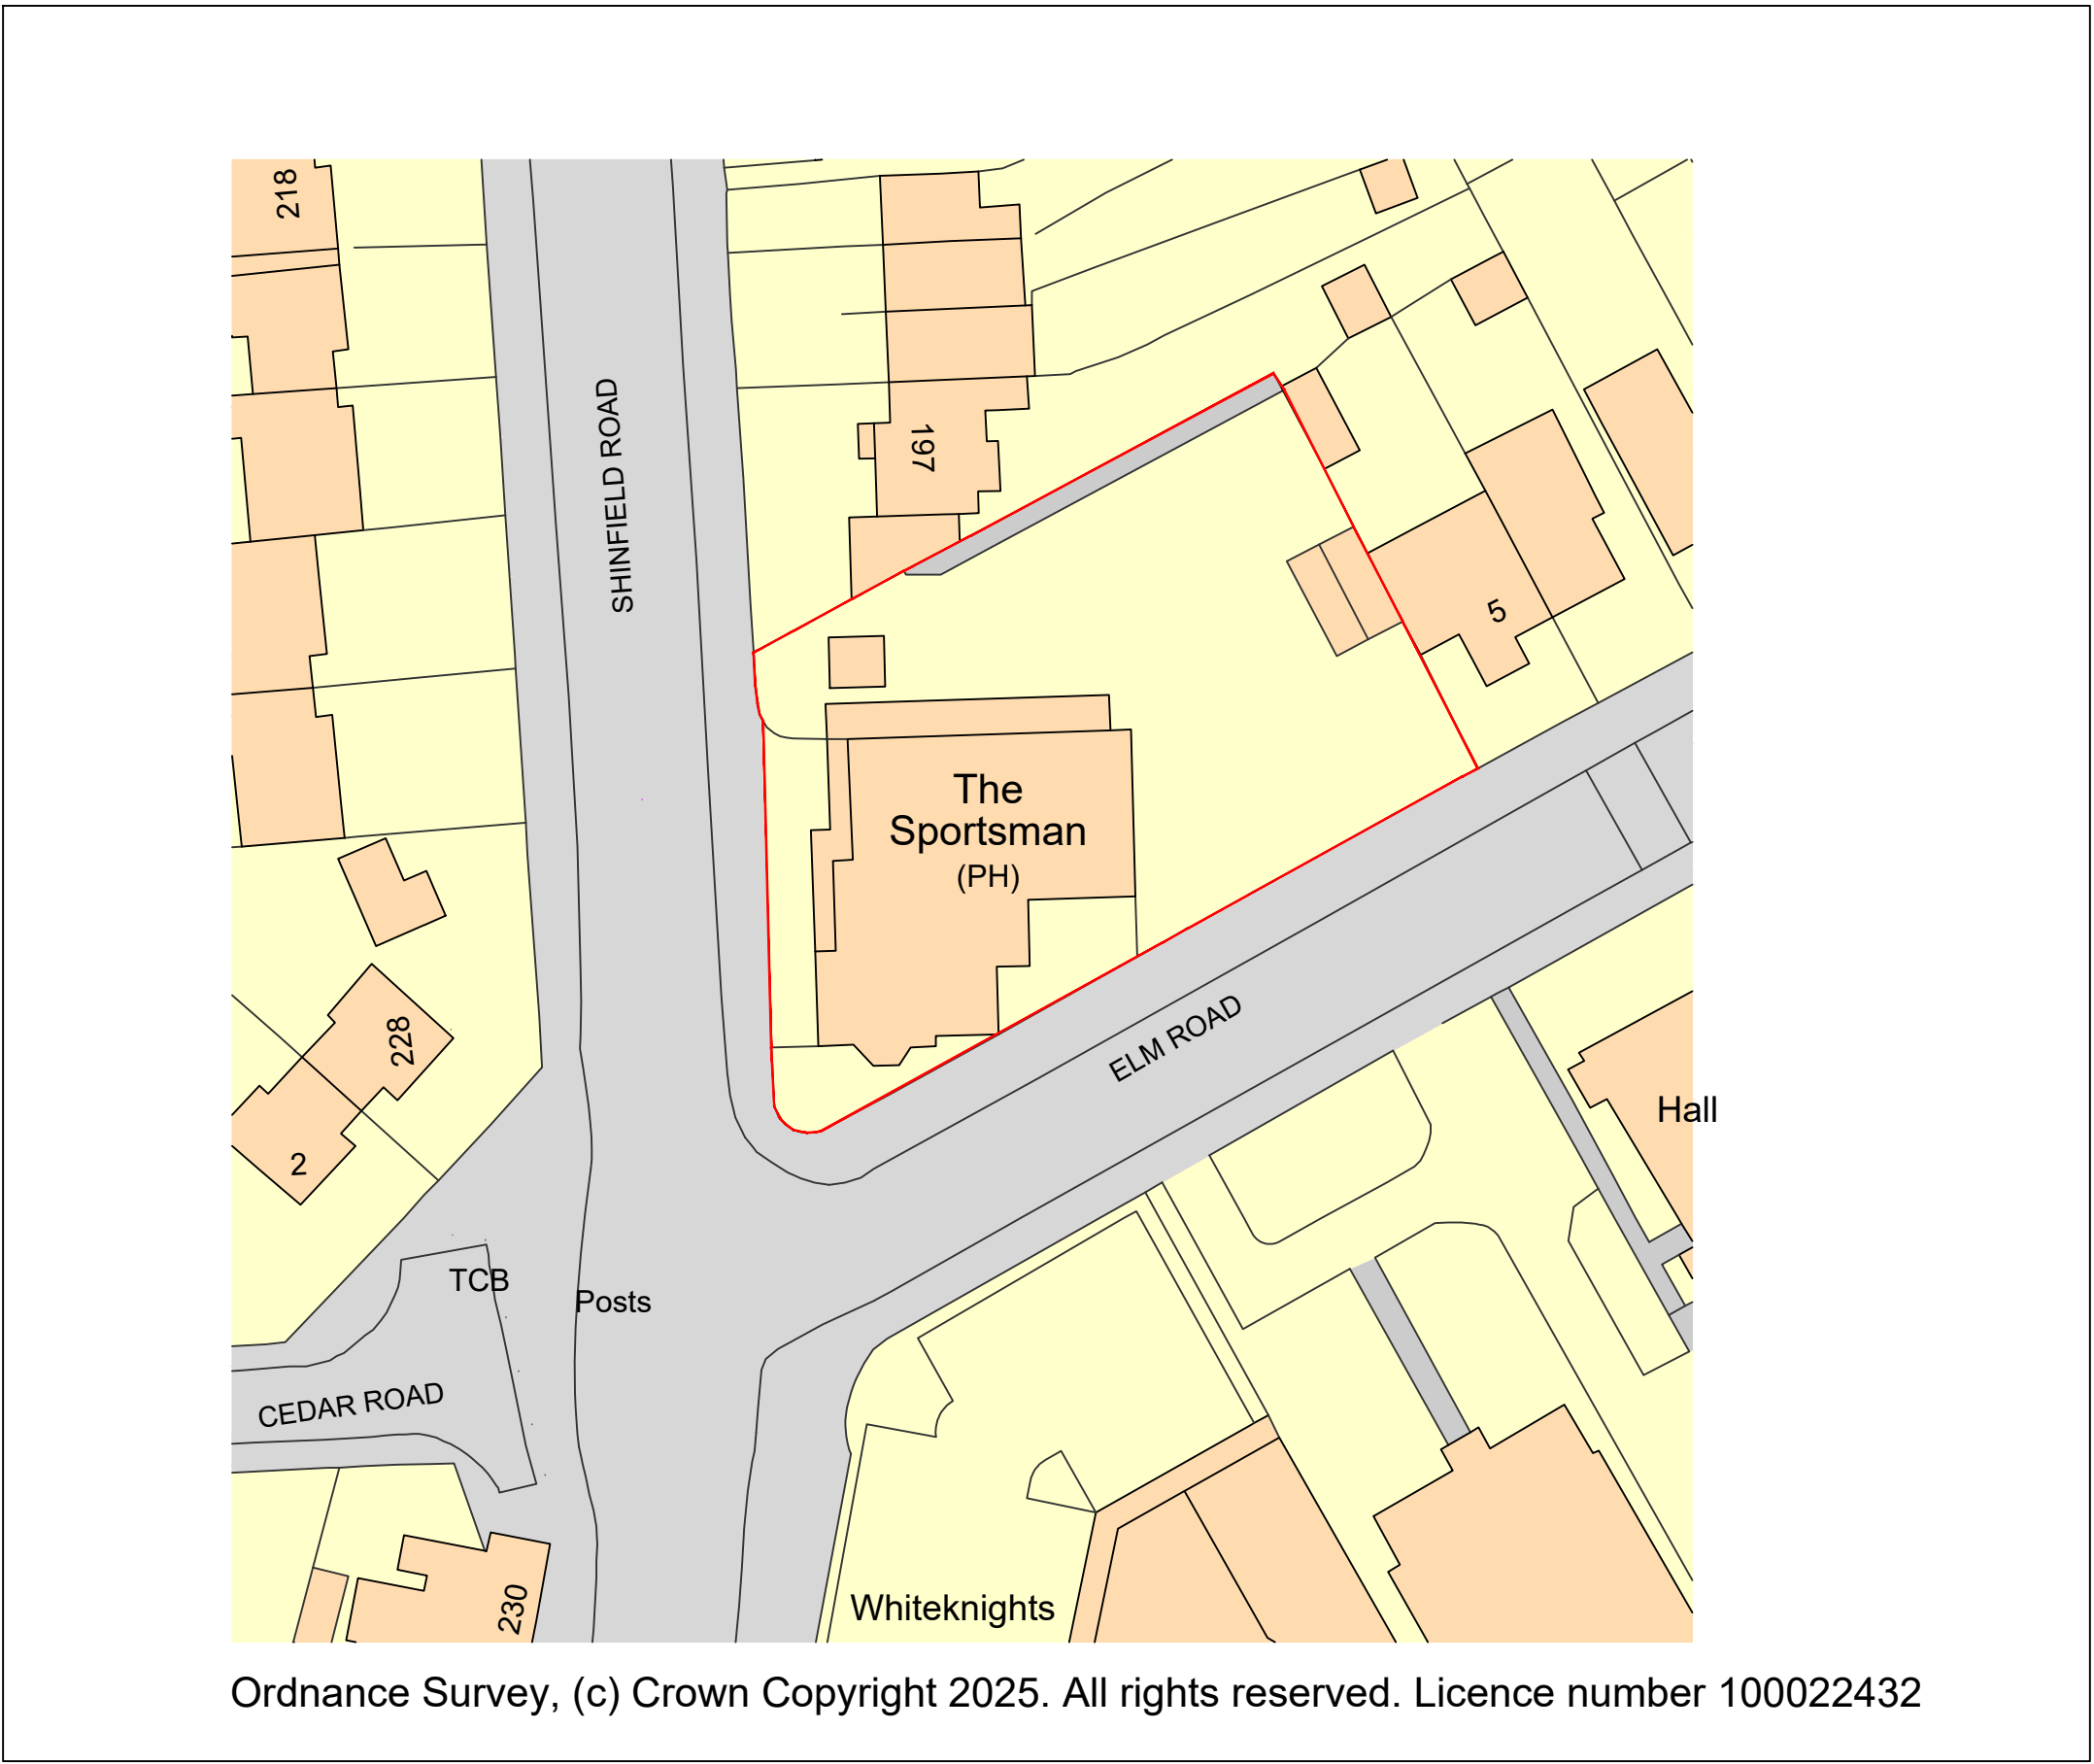


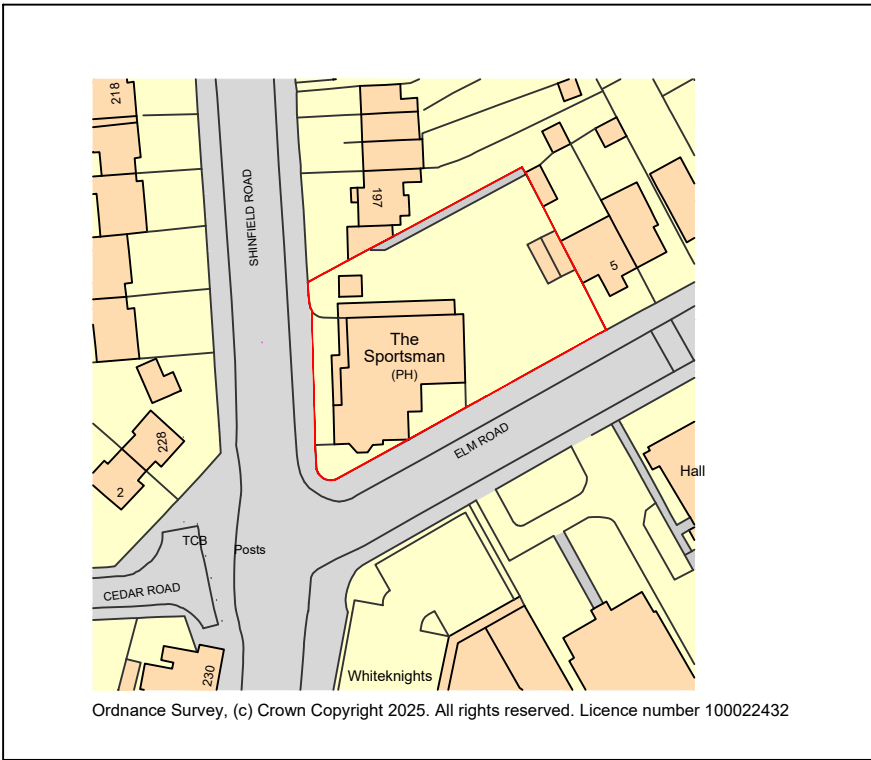



Ordnance Survey, (c) Crown Copyright 2025. All rights reserved. Licence number 100022432

EXISTING BLOCK PLAN

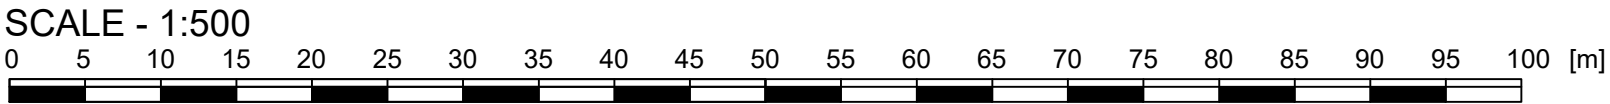



Ordnance Survey, (c) Crown Copyright 2025. All rights reserved. Licence number 100022432

EXISTING LOCALITY PLAN

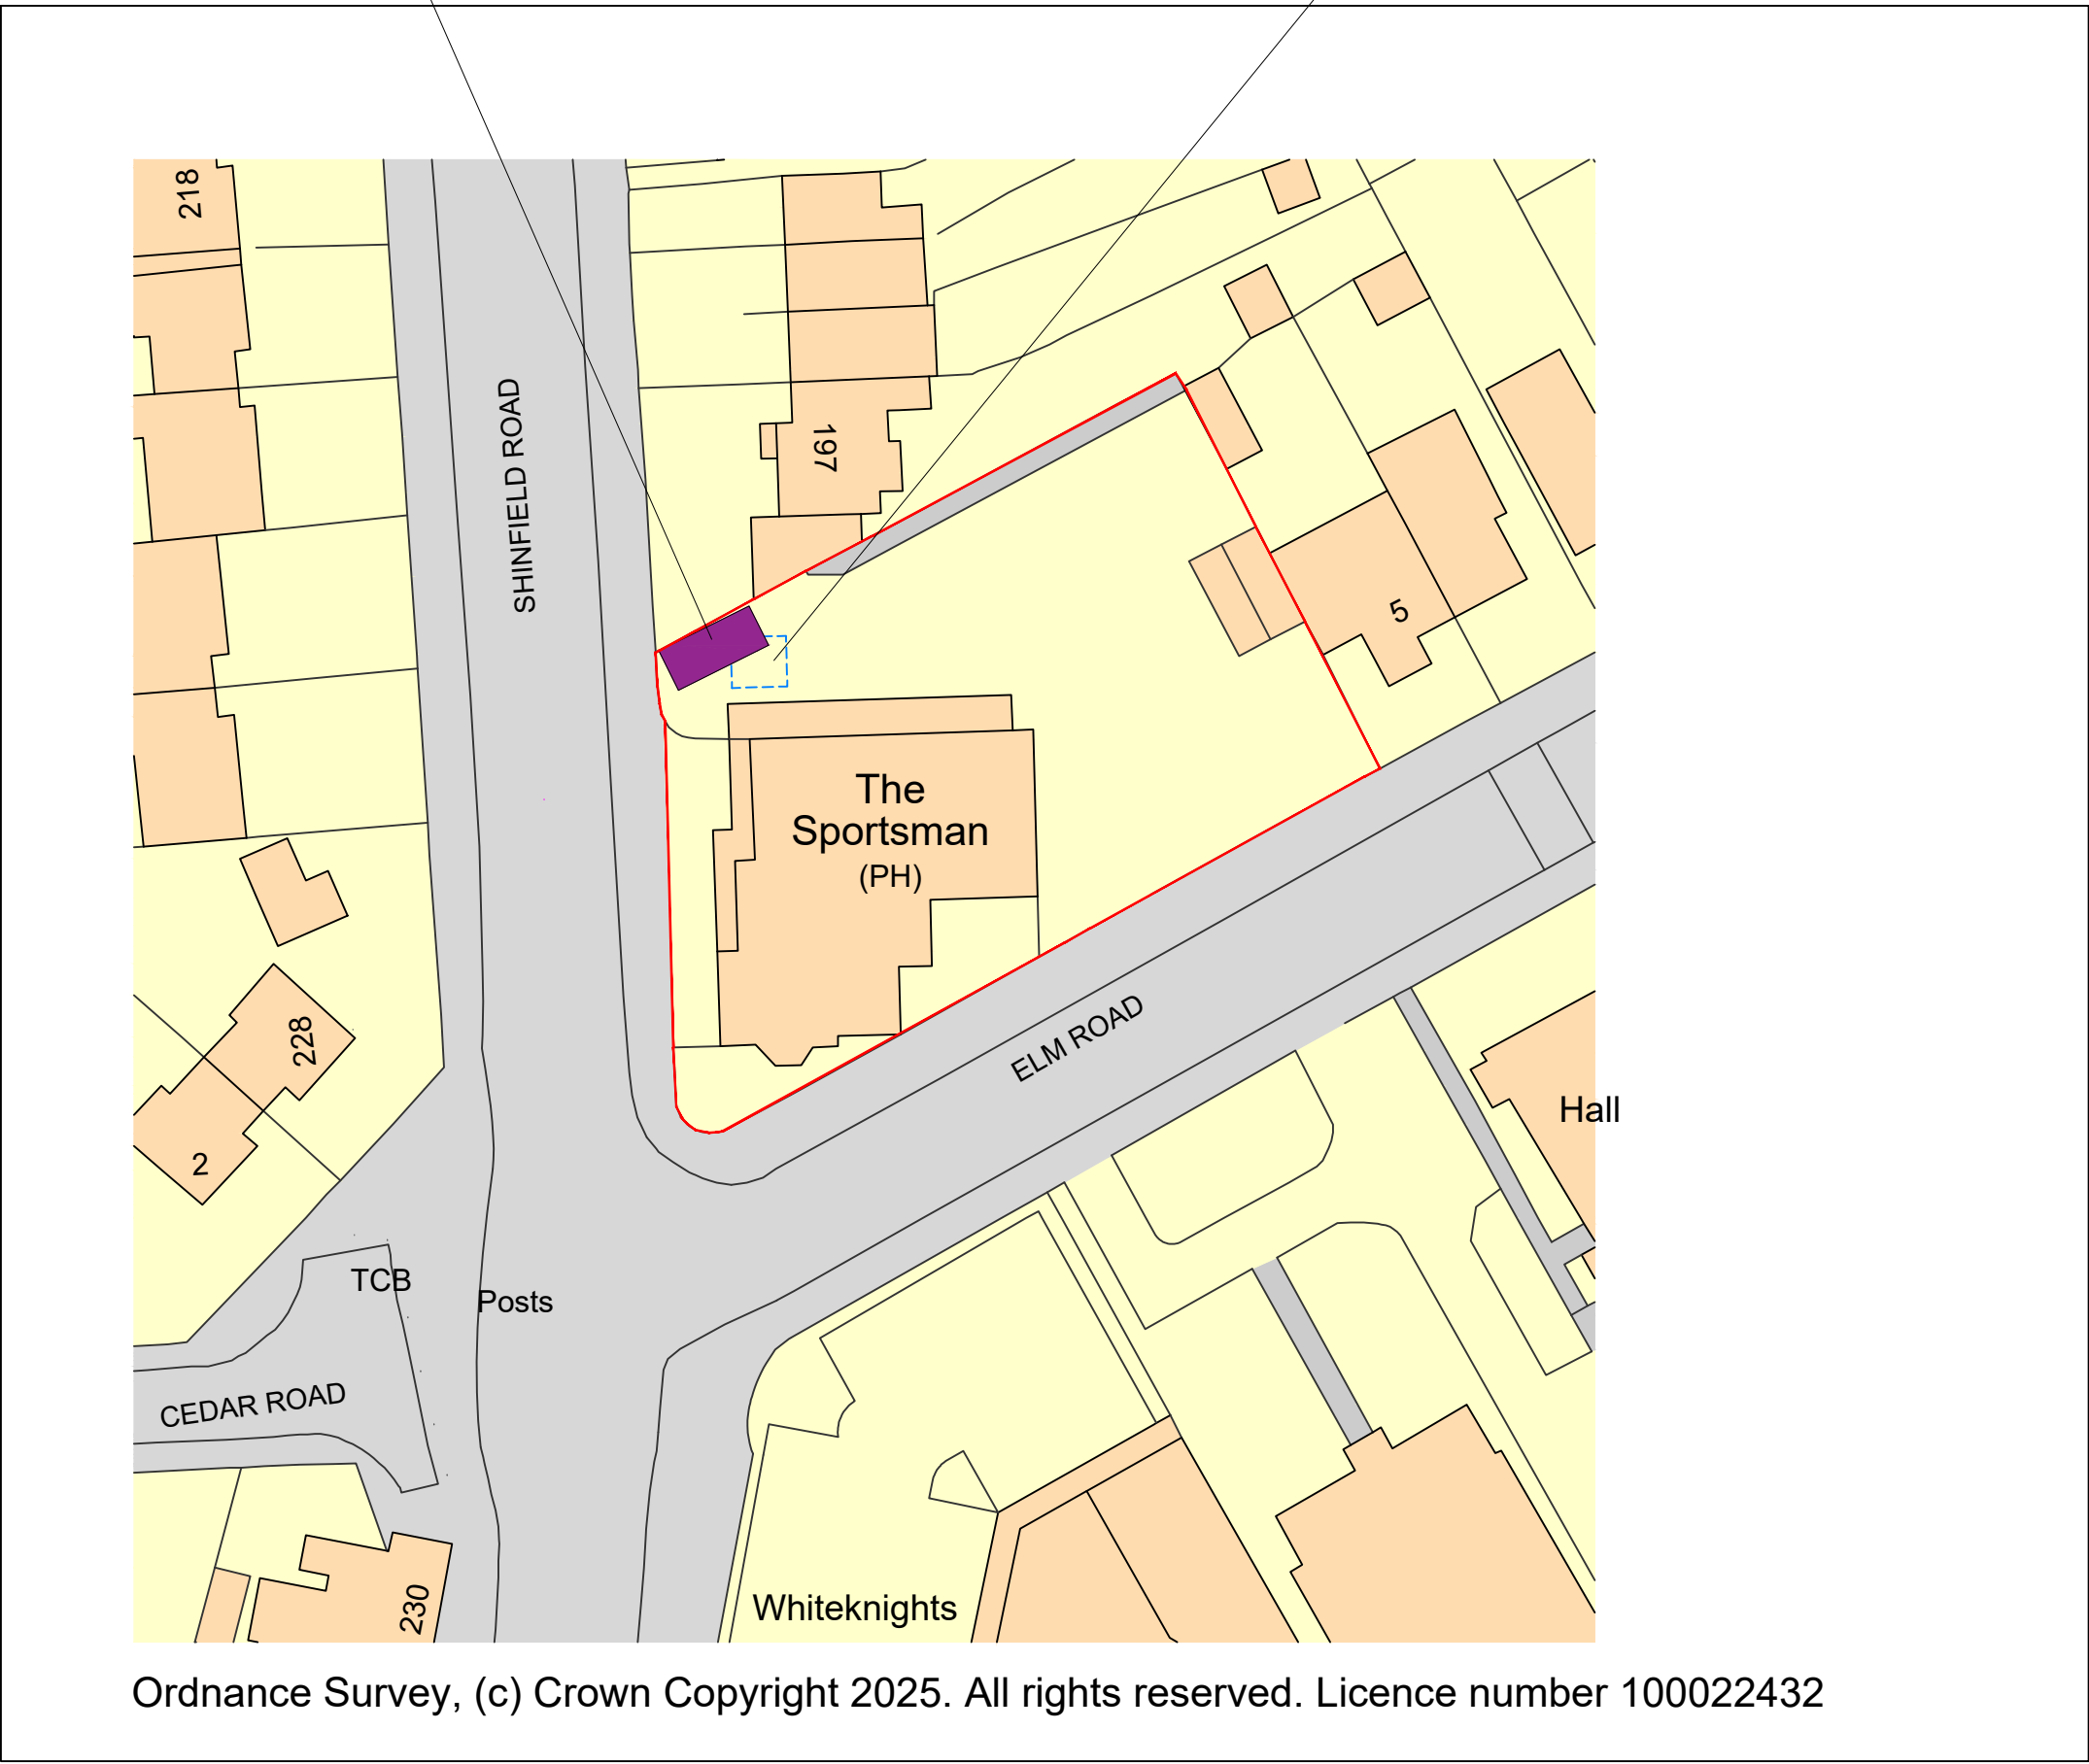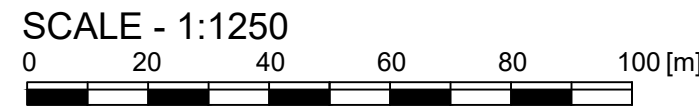


Ordnance Survey, (c) Crown Copyright 2025. All rights reserved. Licence number 100022432

PROPOSED BLOCK PLAN

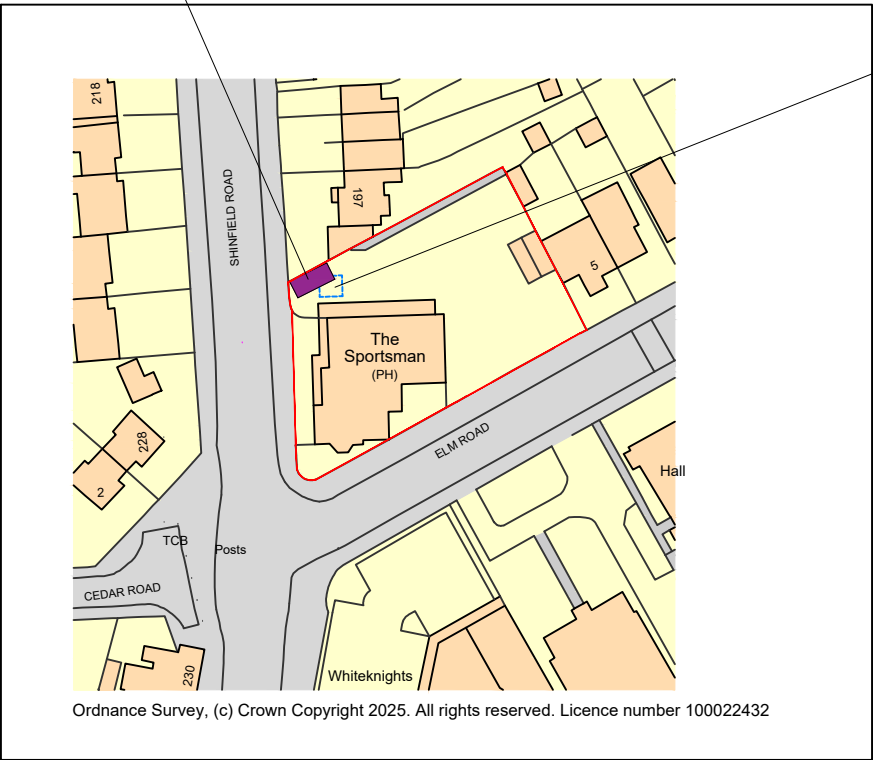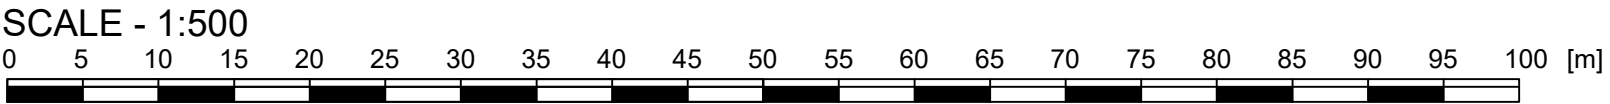

Ordnance Survey, (c) Crown Copyright 2025. All rights reserved. Licence number 100022432

PROPOSED LOCALITY PLAN

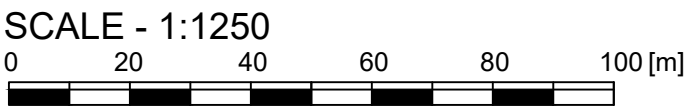

NOTE:

The Contractor is to check and verify all building and site dimensions, levels and sewer invert levels at connection points before work starts. This drawing must be read with and checked against any structural or other specialist drawings provided.

The Contractor is to comply in all respects with the current Building Regulations whether or not specifically stated on these drawings. This drawing is not intended to show details of foundation or ground conditions. Each area of ground relied upon to support the structure depicted must be investigated by the Contractor and suitable methods of foundation be provided.

PLANNING

Rev.		By	Date

Hollington AGENCY LTD E-mail : Ben@hollington-architects.co.uk Tel. 07974 763424			
Site THE SPORTSMAN 201 Shinfield Road, Reading, RG2 7DS			
Title EXISTING & PROPOSED LOCALITY & BLOCK PLANS			
Project Manager/ Checked	Drawn By BH	Scale 1:100@A1	Date 04.10.25
Arch./Des. HA	Drawing Number 25:96/104	Rev. .	