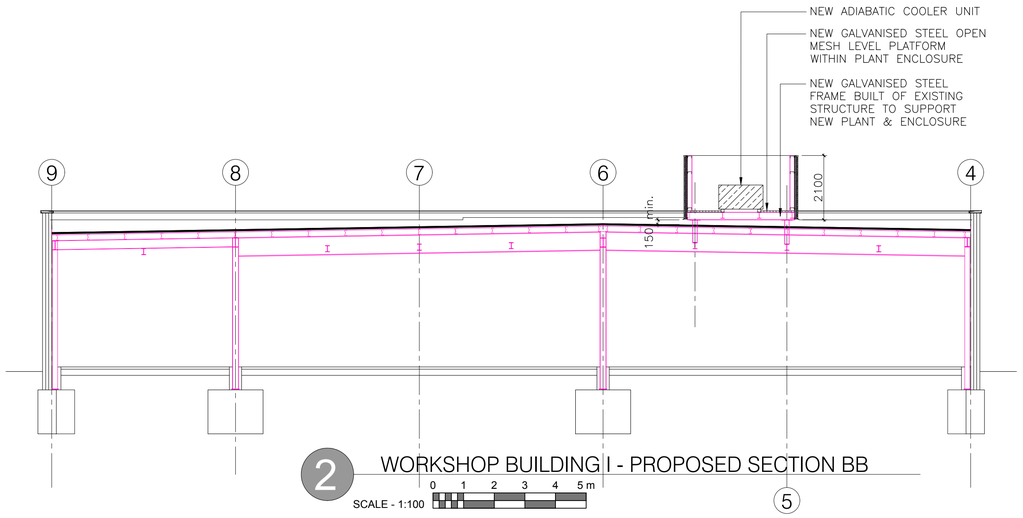

2 WORKSHOP BUILDING I - PROPOSED SECTION BB

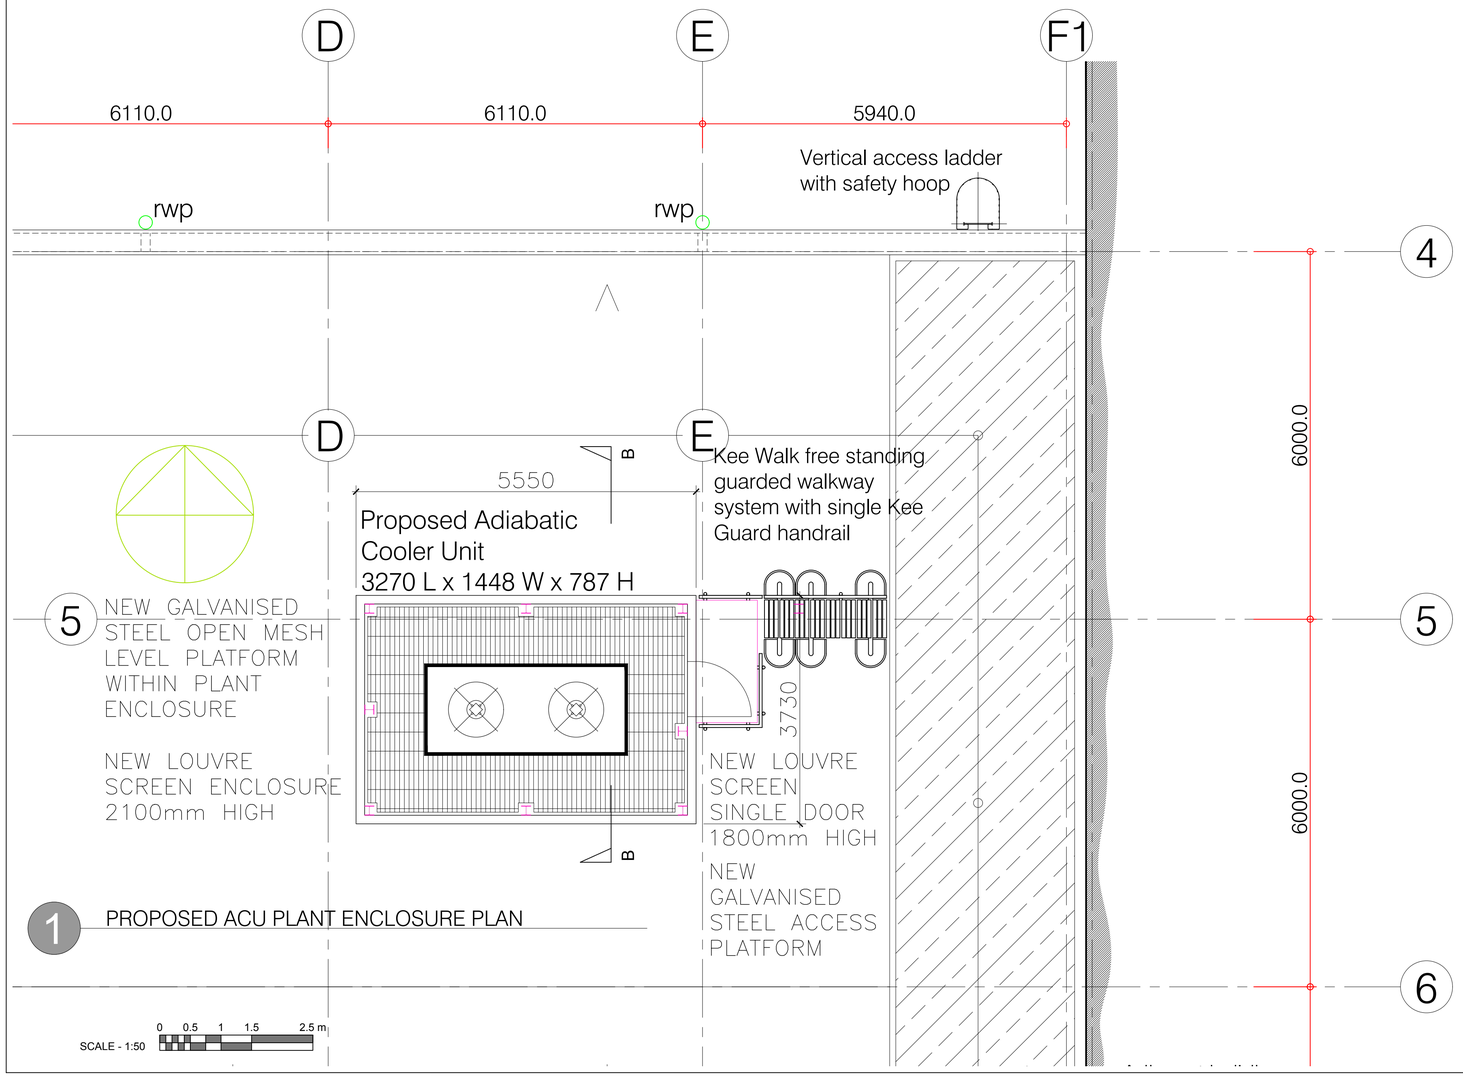

1 PROPOSED ACU PLANT ENCLOSURE PLAN

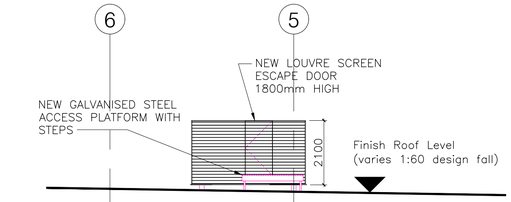

PROPOSED EAST ELEVATION

SCALE - 1:100 0 1 2 3 4 5 m

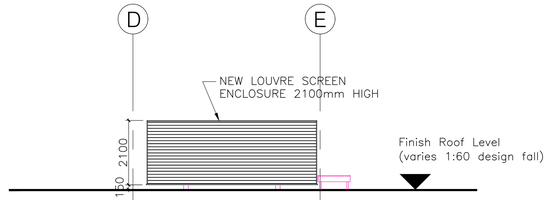

PROPOSED SOUTH ELEVATION

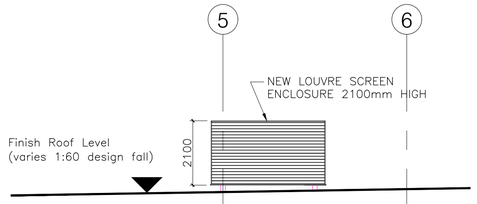

PROPOSED WEST ELEVATION

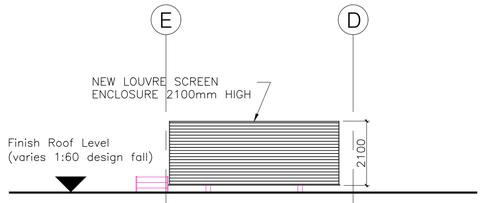

PROPOSED NORTH ELEVATION

General Notes
This drawing is to be read in conjuction with all relevant design team specifications and drawings. All dimensions are to be checked on site prior to commencement of work any discrepancies reported to the Project Architect. All materials and components are to be handled, stored, protected, installed and finished strictly in accordance with the manufacturer's recommendations.
Copyright Apt Technical Design Limited

Notes

Powder coated finish to metal louvre screening
Colour - Terrcotta (similar to existing brickwork)
Standard RAL colour number.

REV	DATE	DESCRIPTION	INITIALS

Client
Cundall

Project title
Workshop Building I - AHU Replacement

Project address
Gillette (UK) Ltd.
452 Basingstoke Road
Reading
RG2 0RX

Drawing title
Workshop Building I Proposed ACU Plant
Enclosure - Plans, Section & ELevations

Date: Oct 2025	Drawing scale: 1:50 and 1:100 @ A1
Project number: 24---	Drawing number: A225
Drawn by: pf	Authorised by:
Drawing status: Planning Application	

Apt Technical Design Limited
A 164 Tonbridge Road Hildenborough Kent TN11 9HP
T +44(0)1732 666010
E enquires@apttechnicaldesign.co.uk
W www.apttechnicaldesign.co.uk