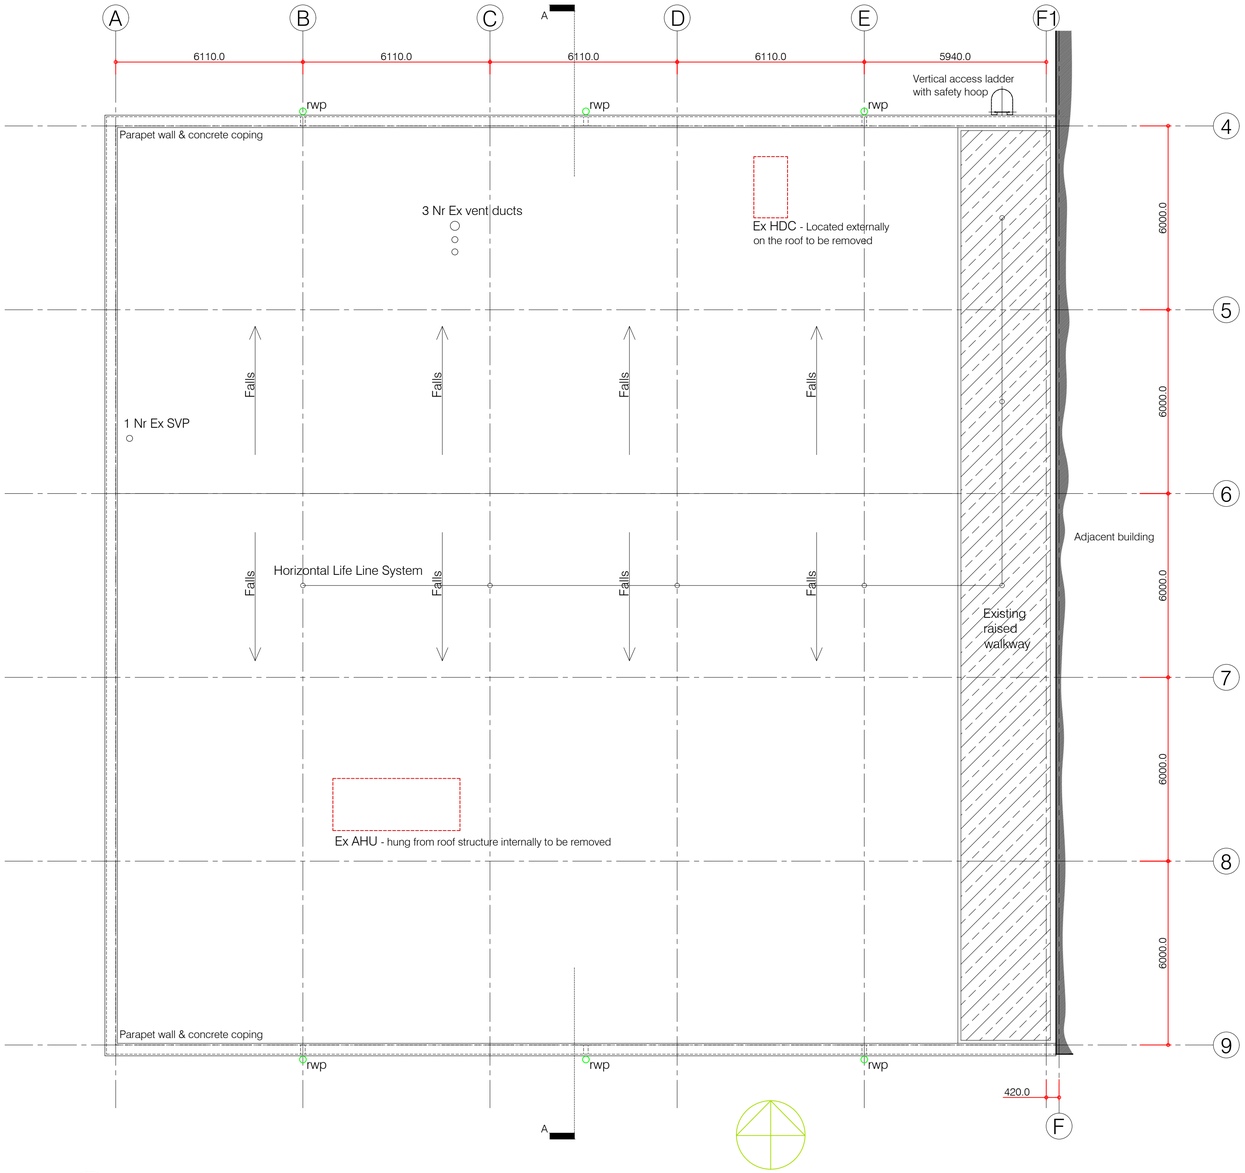

1 WORKSHOP BUILDING I - EXISTING ROOF PLAN GA

SCALE - 1:100 0 1 2 3 4 5 m

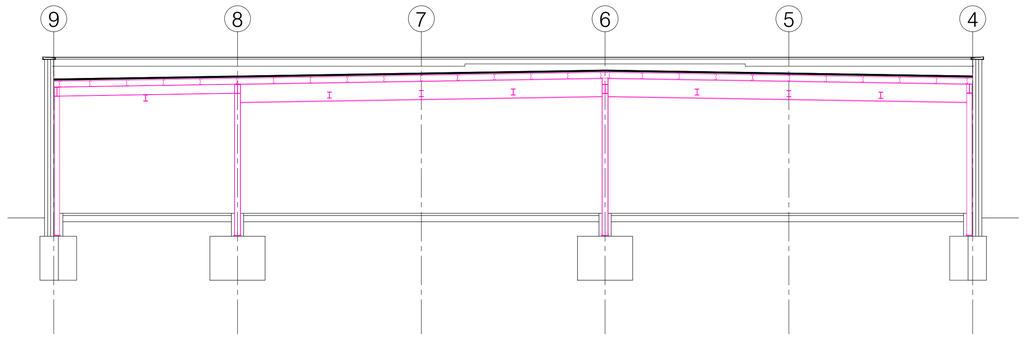

2 WORKSHOP BUILDING I - EXISTING SECTION AA

SCALE - 1:100 0 1 2 3 4 5 m

General Notes
This drawing is to be read in conjuction with all relevant design team specifications and drawings. All dimensions are to be checked on site prior to commencement of work any discrepancies reported to the Project Architect. All materials and components are to be handled, stored, protected, installed and finished strictly in accordance with the manufacturer's recommendations.
Copyright Apt Technical Design Limited

Notes

REV	DATE	DESCRIPTION	INITIALS

Client
Cundall

Project title
Workshop Building I - AHU Replacement

Project address
Gillette (UK) Ltd.
452 Basingstoke Road
Reading
RG2 0RX

Drawing title
Workshop Building I
Existing Roof Plan GA & Section AA

Date: Oct 2025
Drawing scale: 1:100 @ A1
Project number: 24---
Drawing number: A210
Revision:
Drawn by: pf
Authorised by:
Drawing status: Planning Application

Apt Technical Design Limited

A 164 Tonbridge Road Hildenborough Kent TN11 9HP
T +44(0)1732 666010

E enquires@apttechnicaldesign.co.uk

W www.apttechnicaldesign.co.uk