


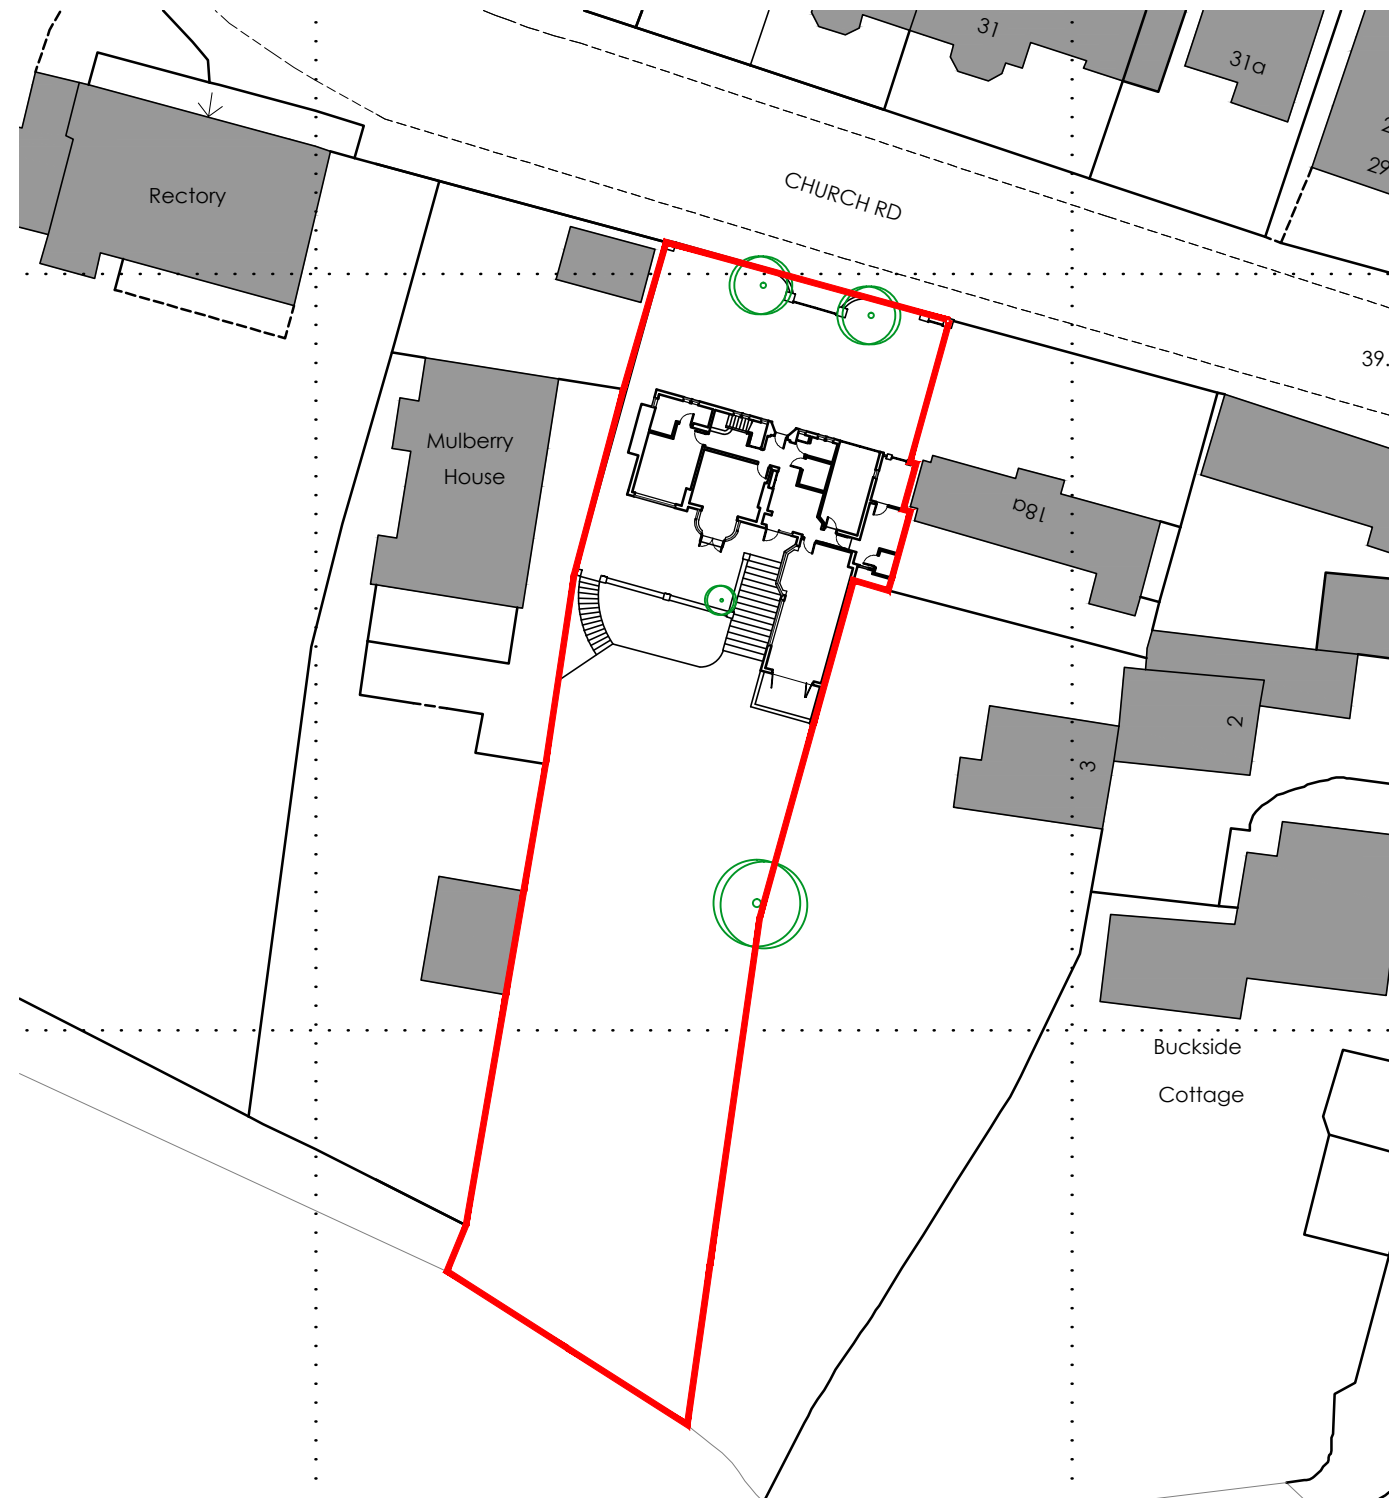


B L O C K P L A N @ 1 : 5 0 0



Ordnance Survey (c) Crown Copyright 2024. All rights reserved. Licence number 100022432

S I T E L O C A T I O N P L A N @ 1 : 1 2 5 0

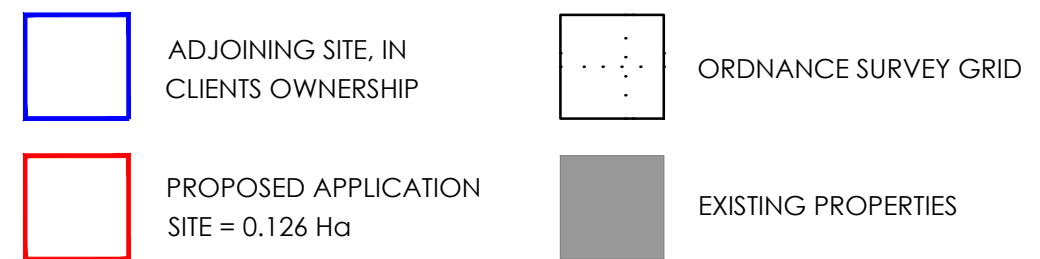

KEY:

E X I S T I N G

halshaw
architecture ltd

• Tel: 07734815214 • www.halshawarchitecture.co.uk • Email: info@halshawarchitecture.co.uk •

Revisions
A - Existing olive tree/bush indicated on rear patio - 16.09.25

This drawing remains the property of Halshaw Architecture Ltd. and it may not be reproduced without the express permission of Halshaw Architecture Ltd. Use figured dimensions over scaled dimensions. Verify all dimensions and advise Halshaw Architecture Ltd. of any discrepancies before commencement.

Project
18 CHURCH ROAD, CAVERSHAM,
READING, BERKSHIRE, RG4 7AD.

Title
S I T E L O C A T I O N P L A N

Scale	Date	Drawing Number	Revision
Noted @ A3	Oct '24	283-001	A