

MATERIALS KEY:


1. Blended red stock facing brickwork to match existing.
2. Plain clay tiles to match existing.

Black painted timber windows in black timber surrounds on front and rear first floor dormers.

Existing PVC windows on front and rear to be removed and upgraded to black painted timber.

Black aluminium feature windows and doors at rear.

Black PVC rainwater goods to match existing.

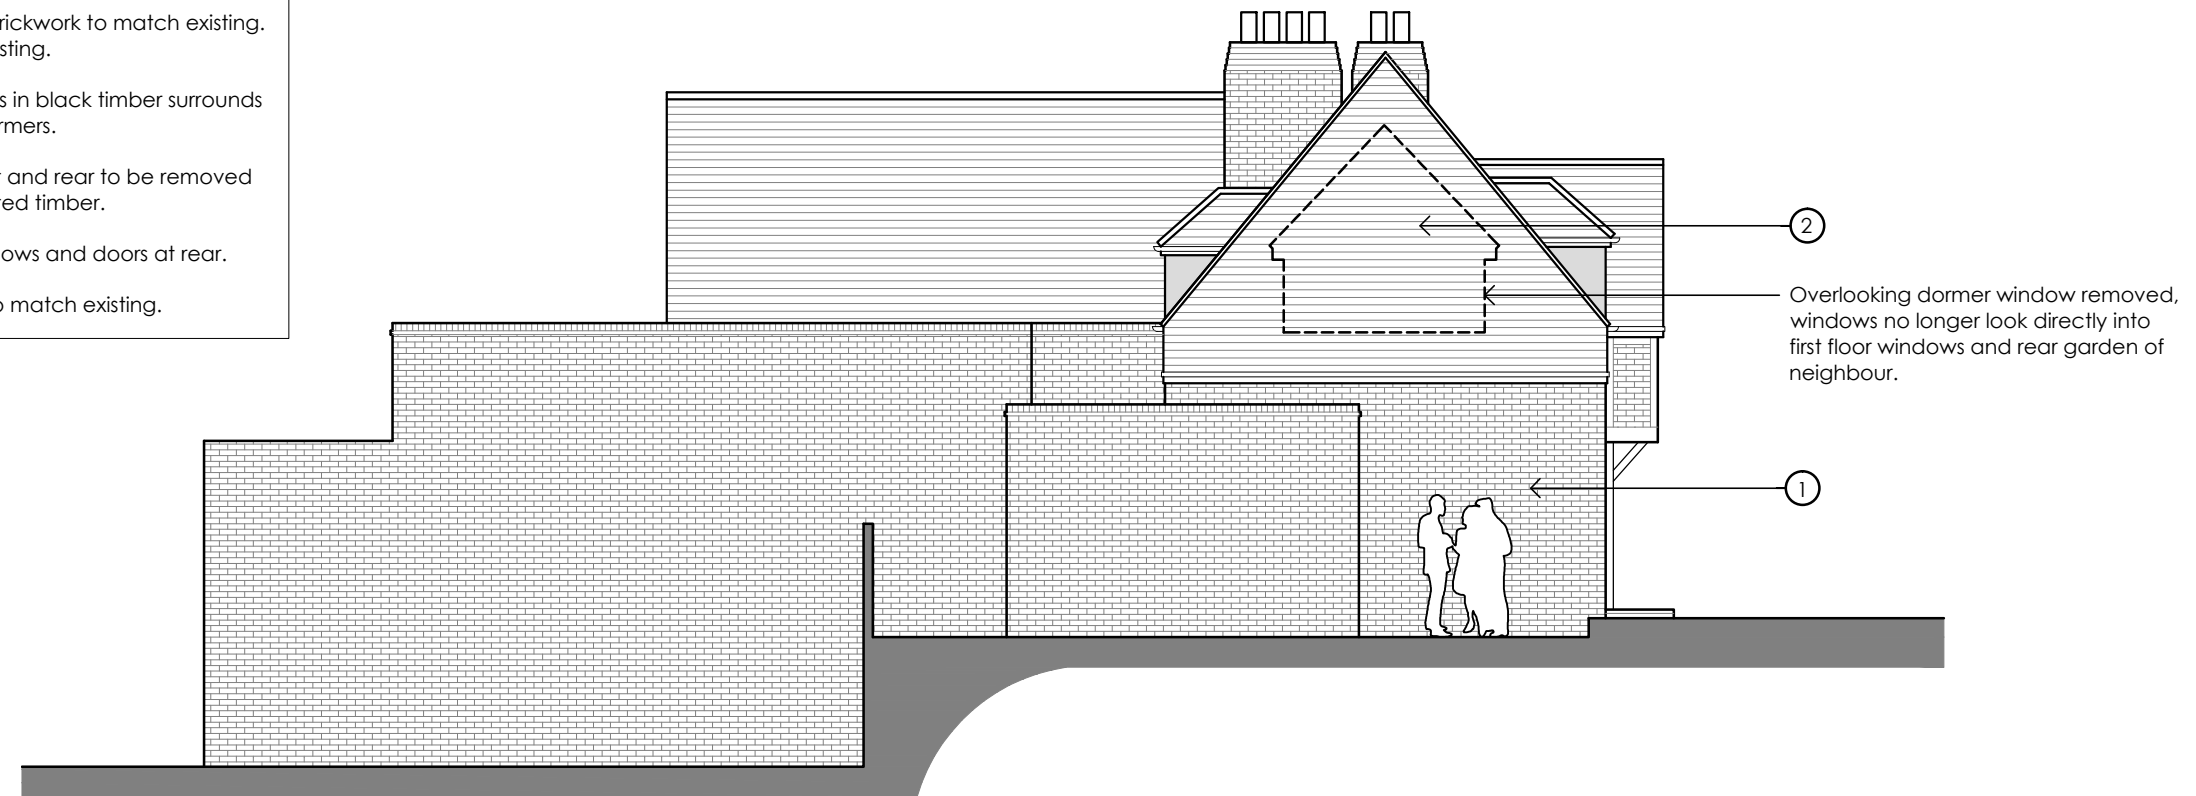

P R O P O S E D

halshaw
architecture ltd

• Tel: 07734815214 • www.halshawarchitecture.co.uk • Email: info@halshawarchitecture.co.uk •

Revisions

- A - Submission updates - 29.10.24
B - Boathouse works removed (lower ground floor level) - 16.09.25
C - Existing gates added to boat house - 05.11.25

This drawing remains the property of Halshaw Architecture Ltd. and it may not be reproduced without the express permission of Halshaw Architecture Ltd. Use figured dimensions over scaled dimensions. Verify all dimensions and advise Halshaw Architecture Ltd. of any discrepancies before commencement.

Project

18 CHURCH ROAD, CAVERSHAM,
READING, BERKSHIRE, RG4 7AD.

Title

PROPOSED ELEVATIONS 2 OF 2

Scale

1:100 @ A3

Date

Sep '24

Drawing Number

283-011

Revision

C