


Tree and Shrub Planting Plan - 34 Grosvenor Rd, Caversham, Reading

Schedule of Proposed Replacement Trees

Ref	Species	Size
PC	Pyrus calleryana 'Chanticleer'	Standard tree, 12-14 cm girth, Height - 3-3.5m
CB	Carpinus betulus 'Frans Fontaine'	Standard tree, 12-14 cm girth, Height - 3-3.5m
AL	Amelanchier lamarkii	Standard tree, 10-12cm girth, Height - 2.5-3m

Schedule of Proposed Shrubs

Ref	Species
OH	Osmanthus heterophyllus
LJ	Ligustrum japonicum
ES	Eleagnus submacrophylla

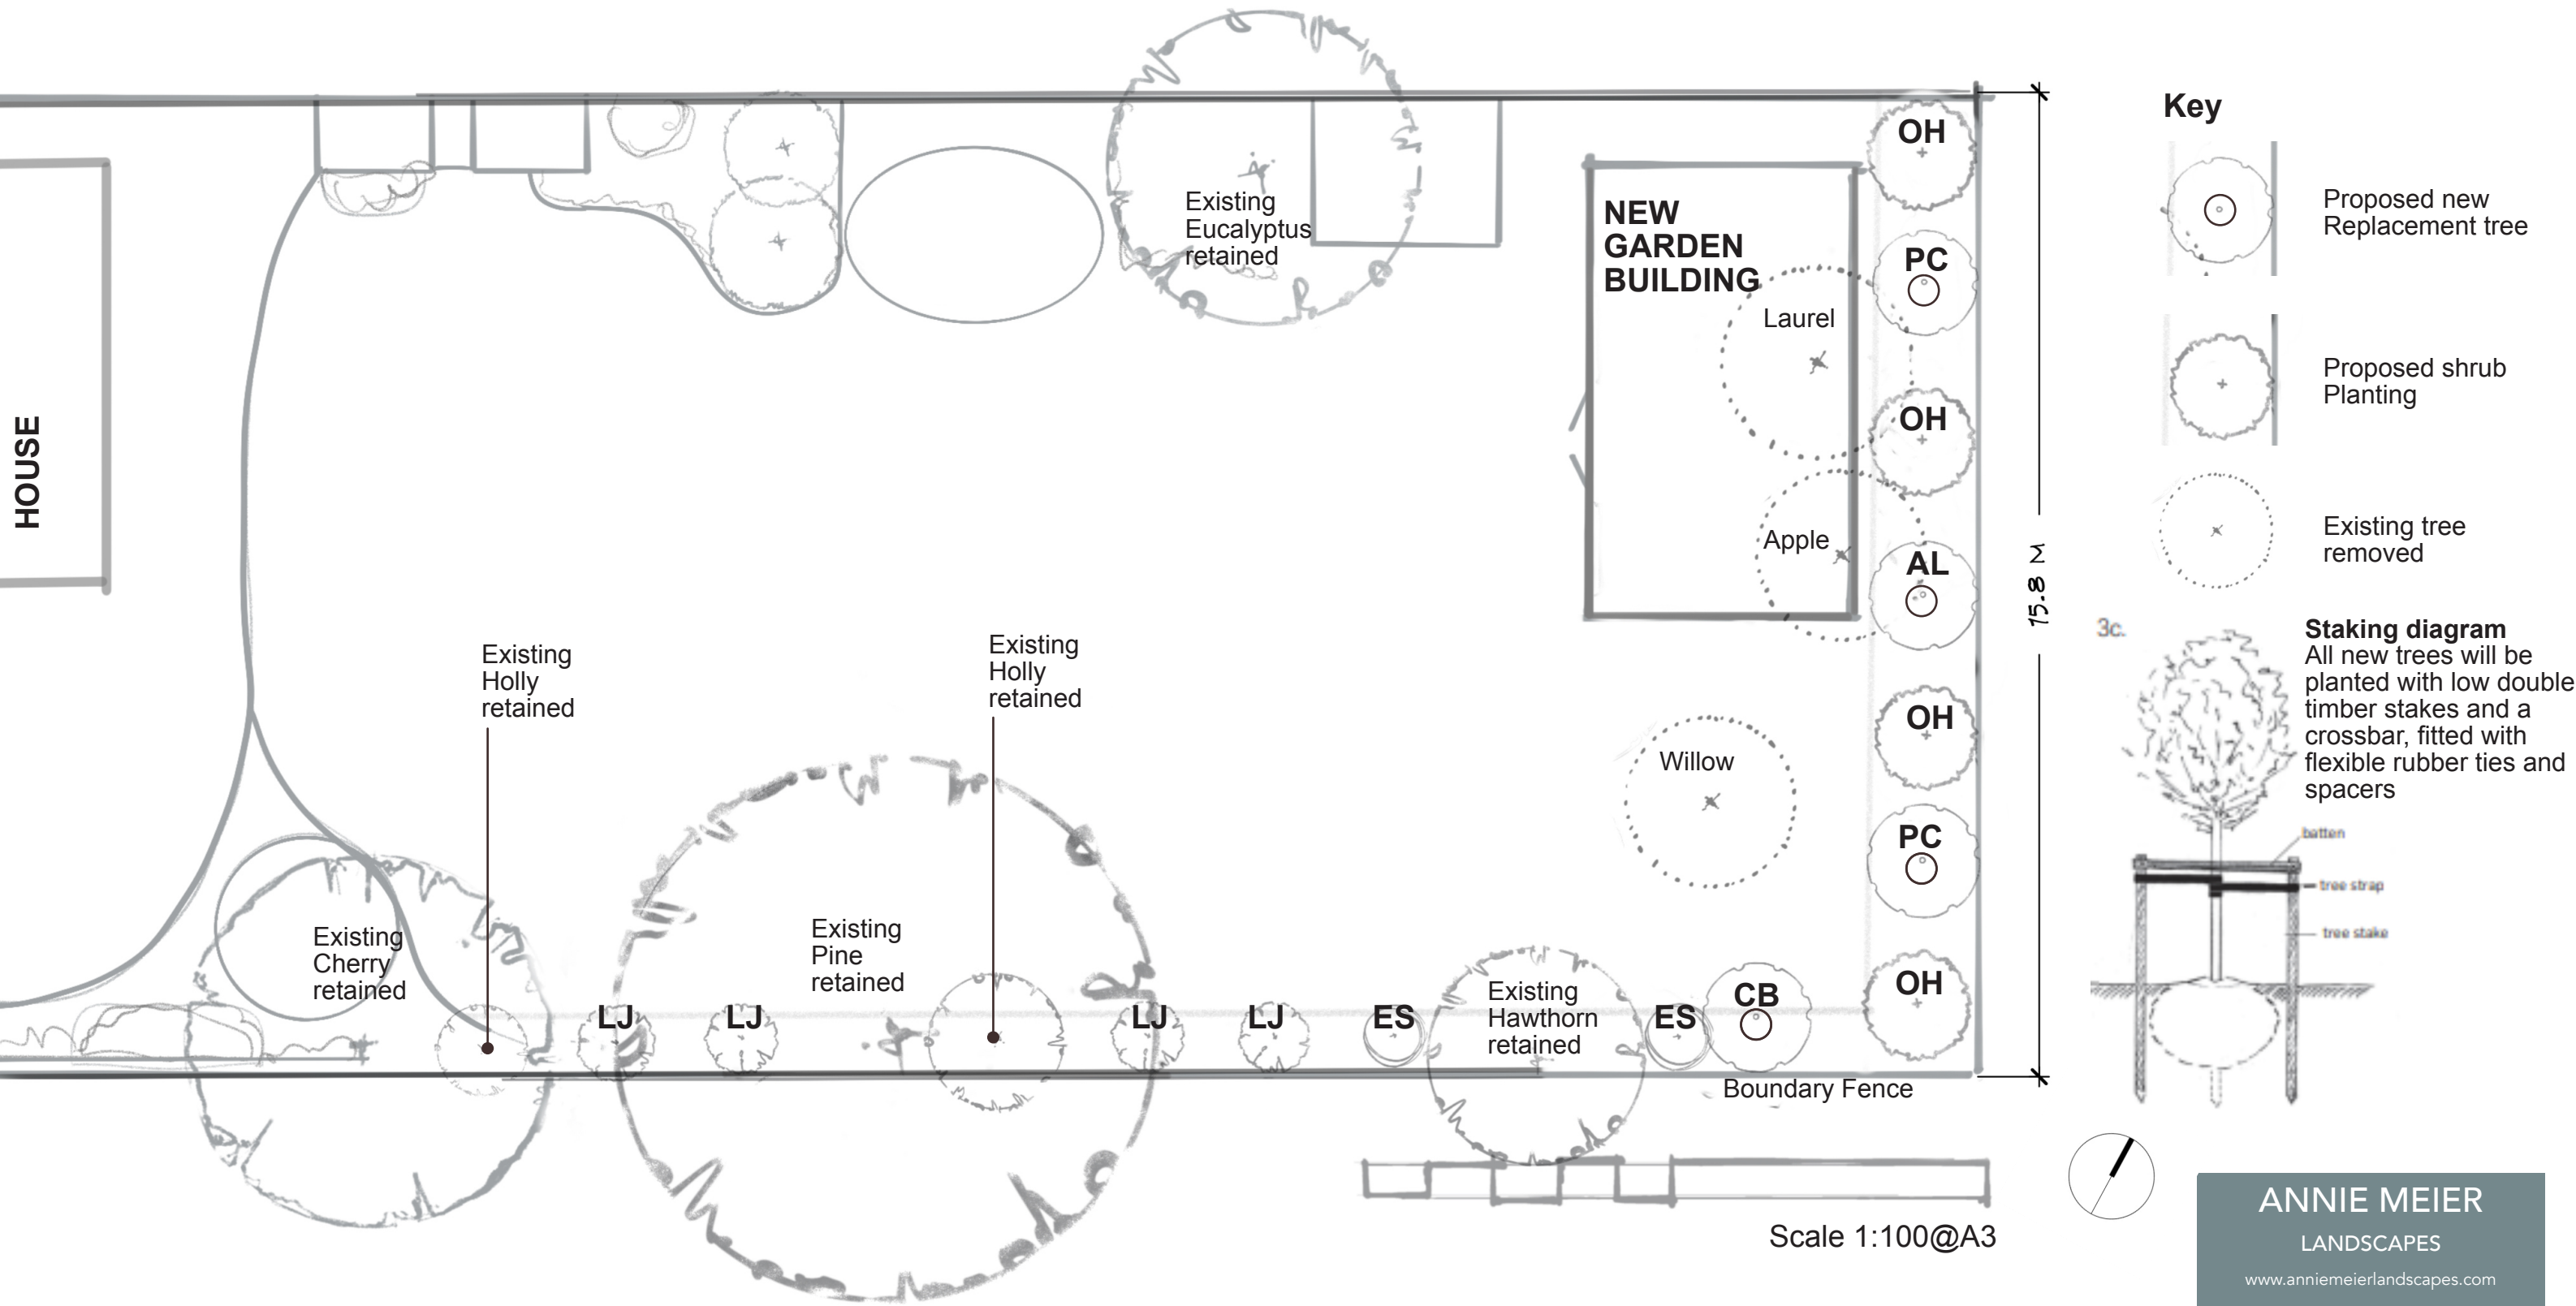

Please read plan in conjunction with maintenance schedule