
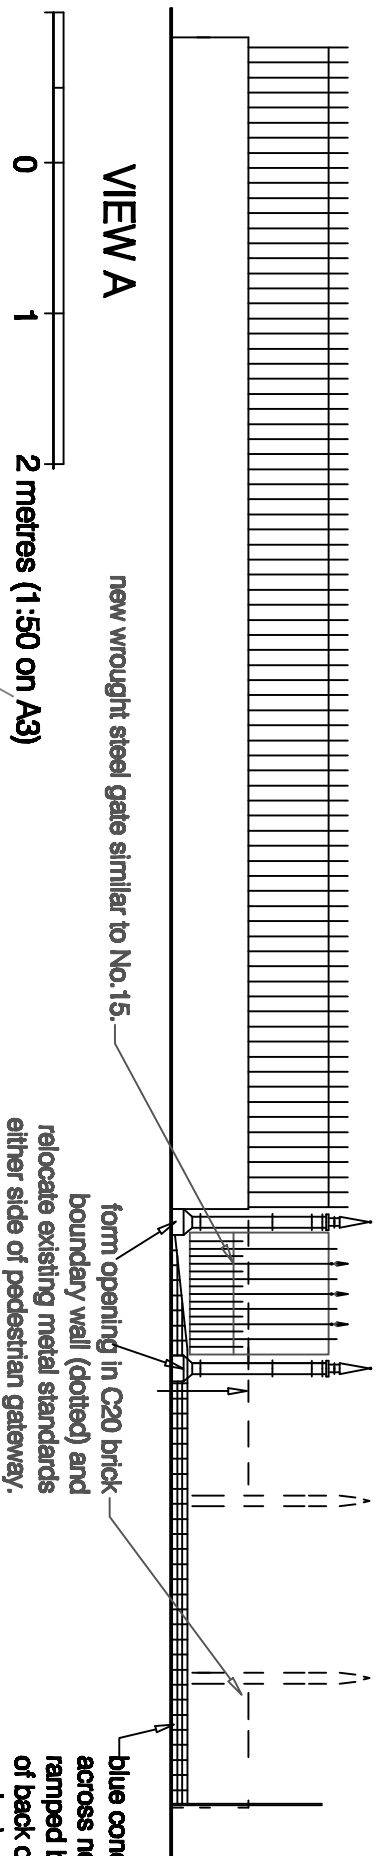


project
9 Erleigh Road
Reading, Berkshire
for
Mr G Hussain
title
Proposed Front Externals -Alternative 1
Drawing no: 1358 / 20 / c
M D Howlett
architectural consultant
11 Prospect Street, Caversham, Reading
Berkshire RG4 8JB; Tel: (0118) 947 7117
Email: pmaarc@globelnet.co.uk
Date: October 2024

0 1 2 metres
SCALE: 1:100 on A3.

Revision a: Crossover tweaked. Dec 2024.
Revision b: Front boundary shrubs altered. Oct 2025.
Revision c: Front shrubs + 100mm Cellweb. Nov 2025.

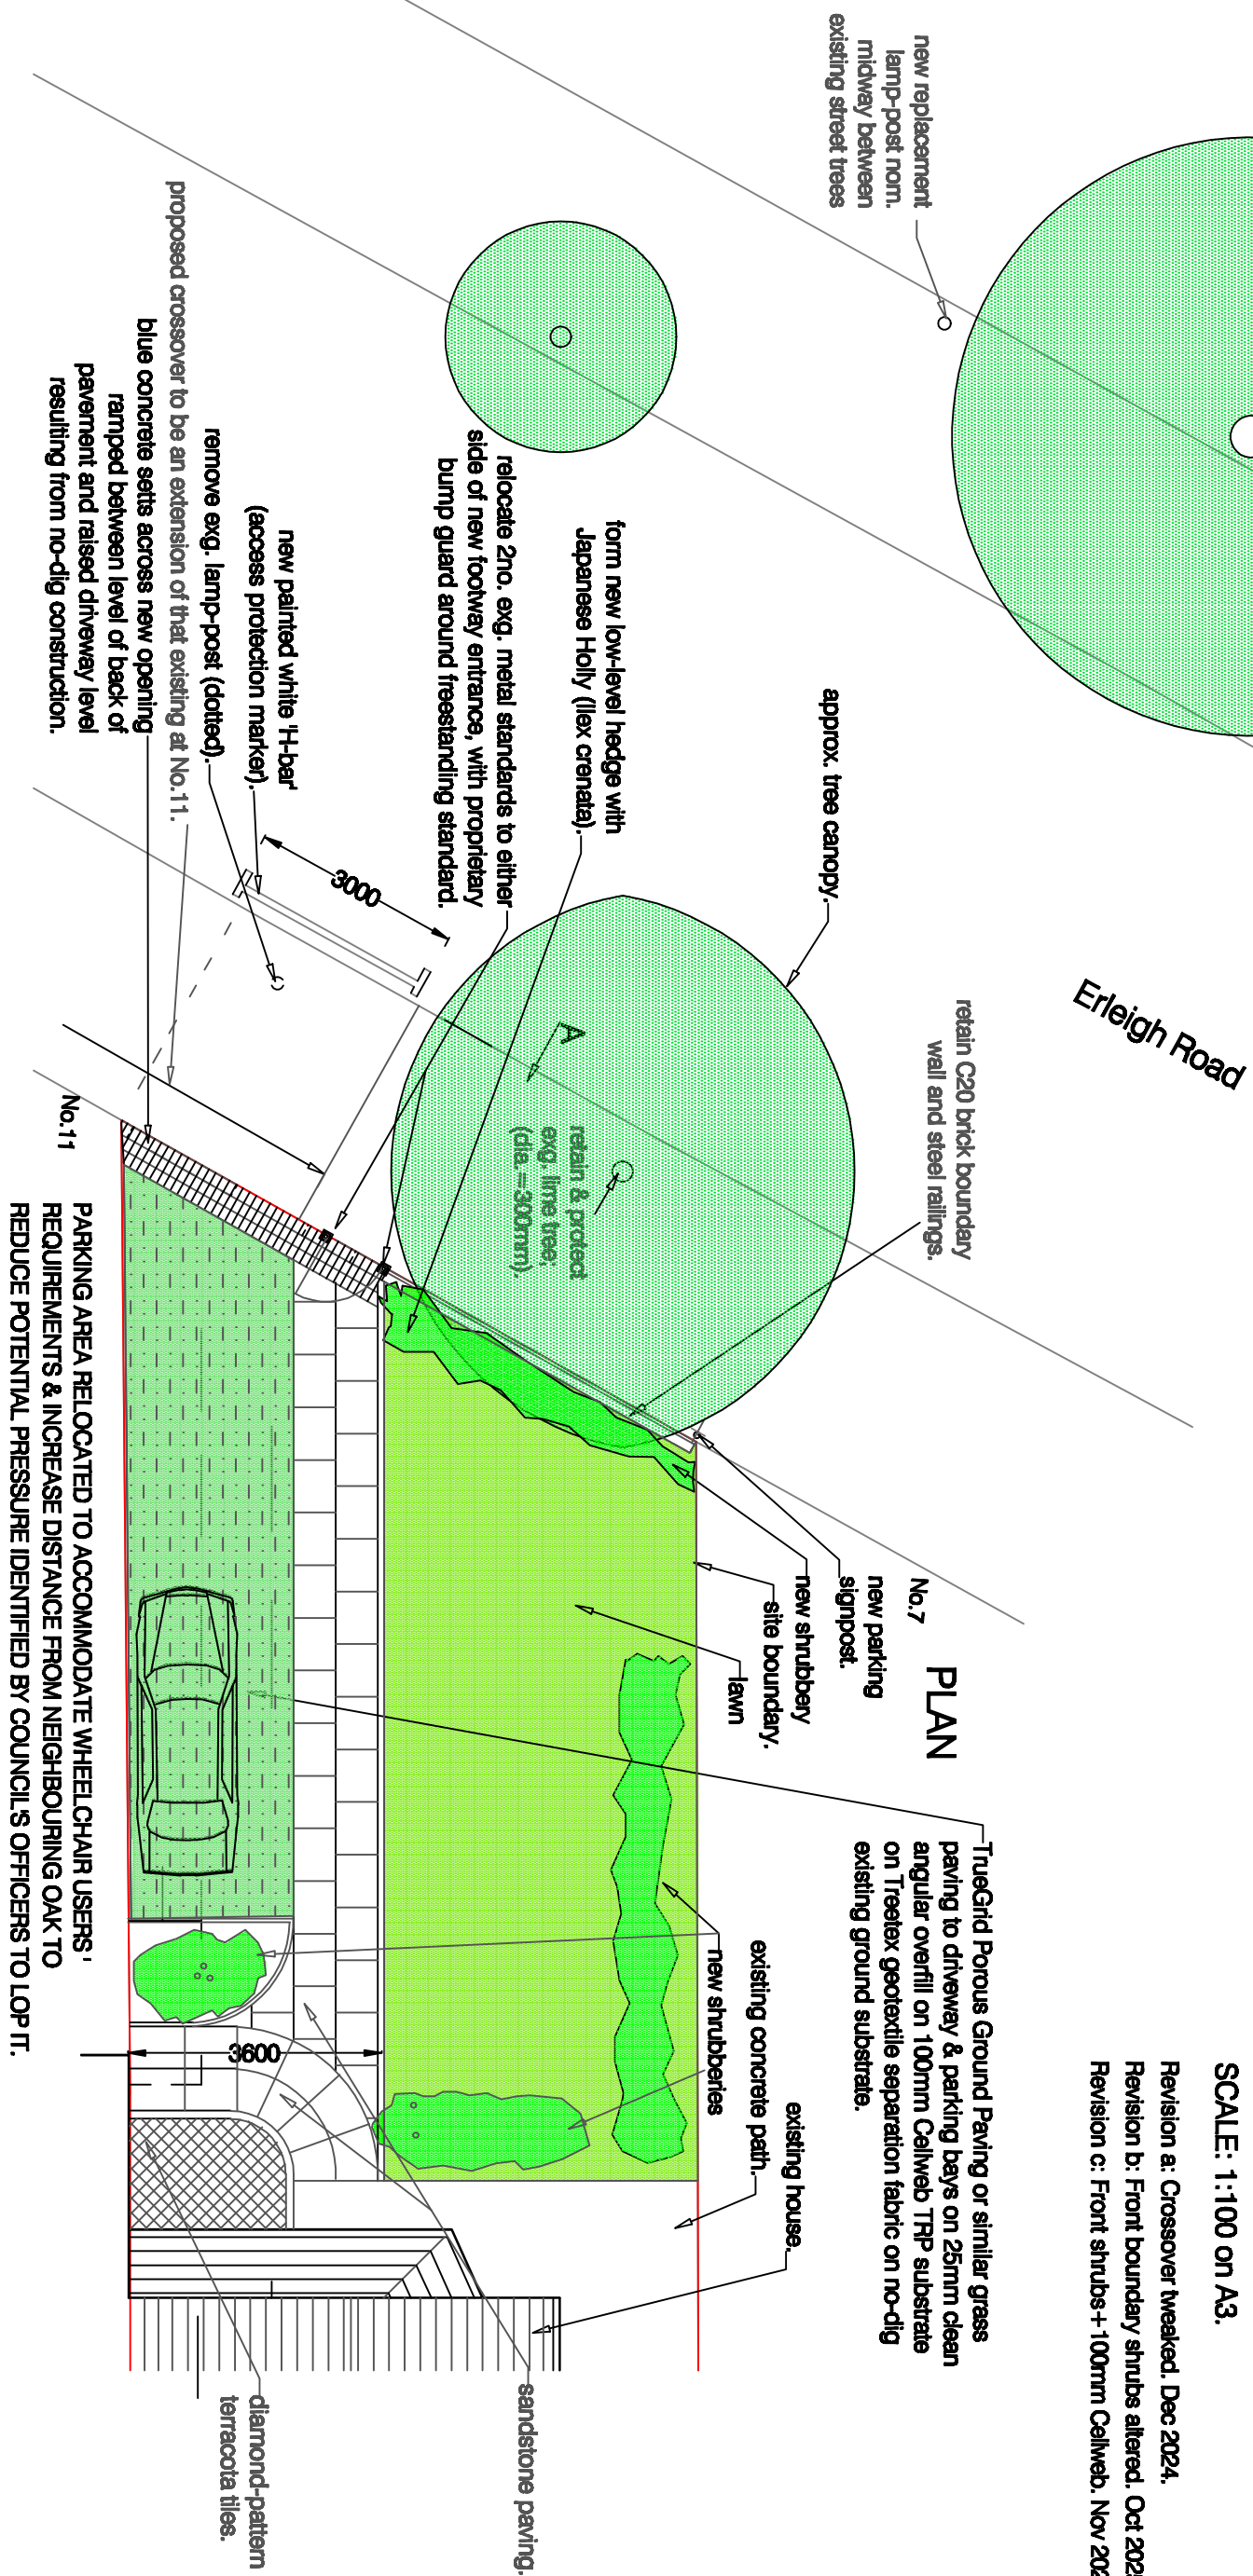

PARKING AREA RELOCATED TO ACCOMMODATE WHEELCHAIR USERS' REQUIREMENTS & INCREASE DISTANCE FROM NEIGHBOURING OAK TO REDUCE POTENTIAL PRESSURE IDENTIFIED BY COUNCIL'S OFFICERS TO LOP IT.