



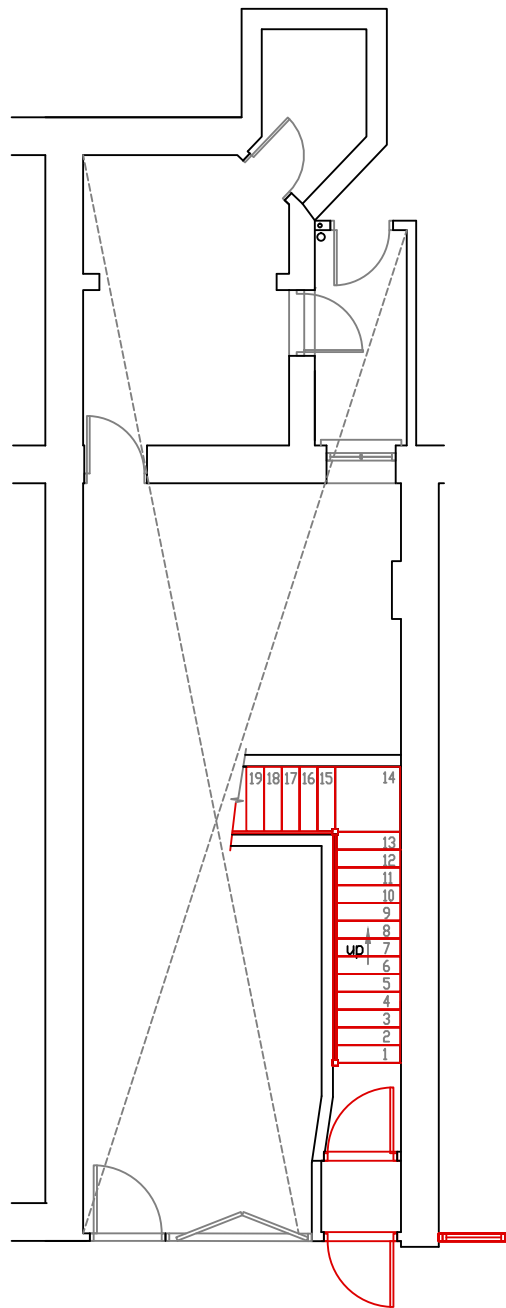


EXISTING GROUND FLOOR ACCESS LAYOUT

Scale 1:100

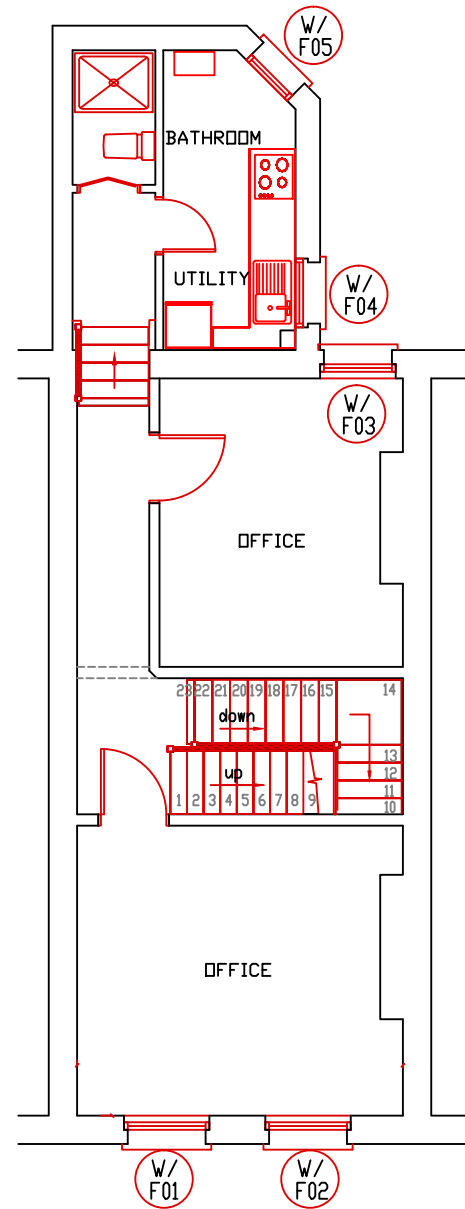


EXISTING FIRST FLOOR LAYOUT

Scale 1:100

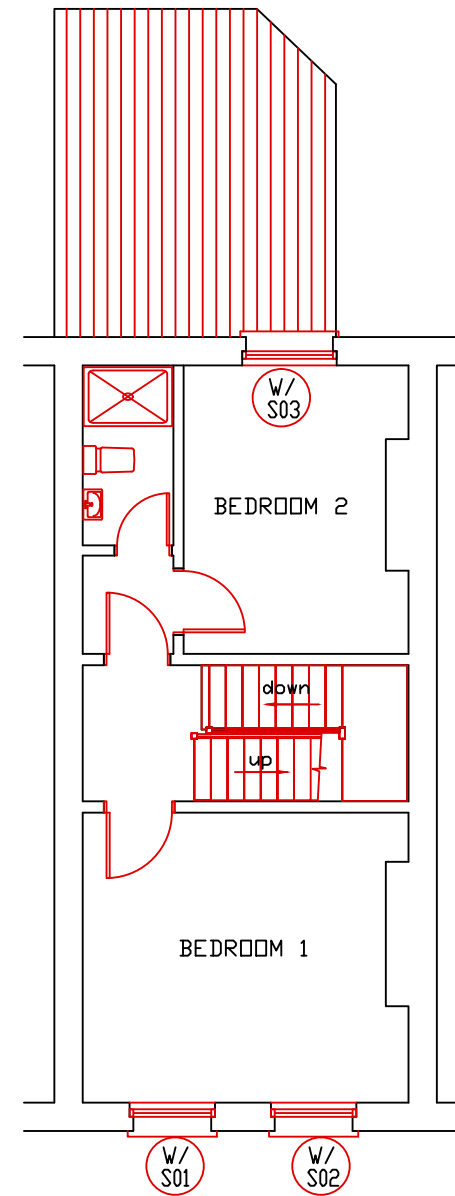


EXISTING SECOND FLOOR LAYOUT

Scale 1:100

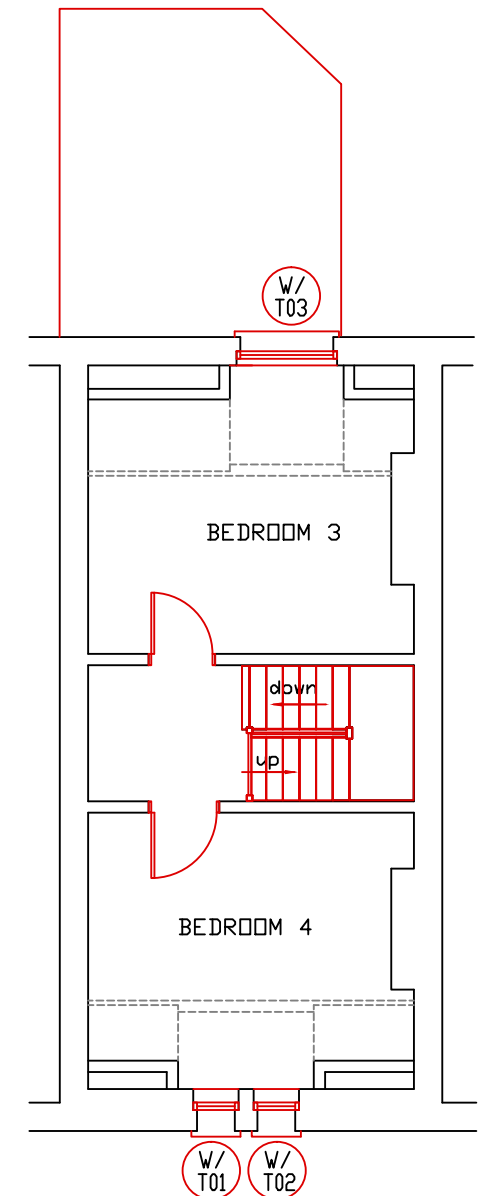

EXISTING THIRD FLOOR LAYOUT

Scale 1:100

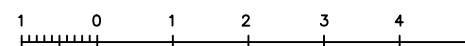

Metres

Scale 1:100

W/F01	2350x1130mm wide single glazed sash window.
W/F02	2350x1130mm wide single glazed sash window.
W/F03	2100x1095mm wide single glazed sash window.
W/F04	1740x910mm wide single glazed sash window.
W/F05	1230x765mm wide double glazed upvc window.

W/S01	2120x1130mm wide single glazed sash window.
W/S02	2120x1130mm wide single glazed sash window.
W/S03	1720x1350mm wide single glazed sash window.

W/T01	1820x610mm wide single glazed sash window.
W/T02	1820x610mm wide single glazed sash window.
W/T03	1880x1330mm wide single glazed sash window.

General Note:

Any discrepancy found must be reported before proceeding.

All dimensions are to be checked before proceeding with the work.

Drawing to be read in conjunction with Drg No. OAS/25/1885/2-4

OASIS BUILDING & PLANNING APPLICATIONS
20 WANTAGE RD.
READING, BERKSHIRE. RG30 2SE
Tel: 0118 9573554 Mob: 07717 845681
E-mail : oa.springer@btinternet.com

Client
Mr. M Shreshtha
Citi Wealth Investments Ltd
8 Queen Victoria Street,
Reading, Berkshire,
RG1 1TG

PROPOSED REPLACEMENT OF EXISTING
SASH WINDOWS
LISTED BUILDING APPLICATION
8A Queen Victoria Street, Reading, RG1 1TG

Scale 1 : 100	File Name: 8QueenVicStPL25.dwg
Date August 2025	Drawn by O.A.Springer
Drawing No. OAS/25/1885/1	Rev. A