EXISTING ELEVATION SIDE A

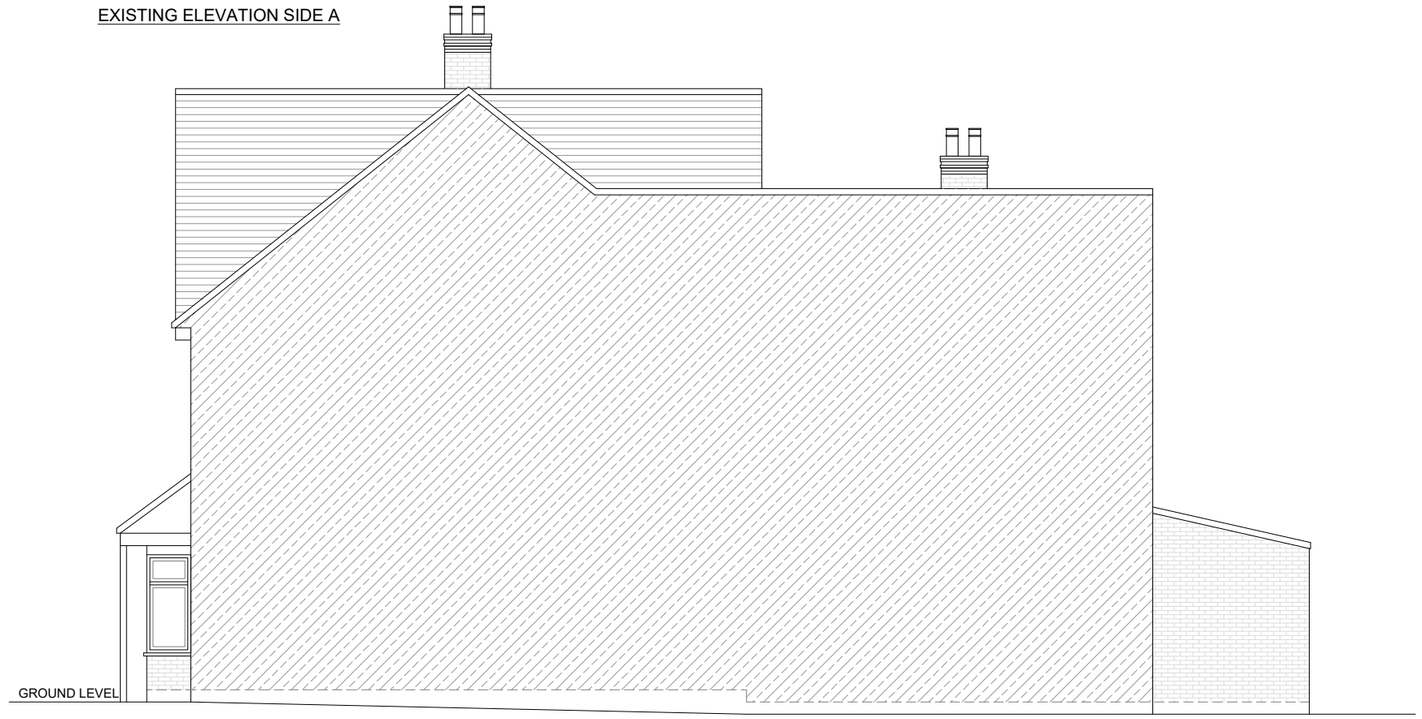

EXISTING ELEVATION SIDE B

10 Meter

0 1 2 5

1:100

REFERENCE DRAWINGS	

GENERAL NOTES

This drawing is for planning use only do not use this drawing for any purpose other than that for which it was issued.
Structural Design and Building Control Approval is required before construction commences.
This drawing is subject to copyright do not reproduce this drawing without prior permission.

No	DATE	REVISION	BY	CHK

CONSULTANT

CIVILS CONSULTING LTD.

CIVIL ENGINEERS
STRUCTURAL ENGINEERS
ARCHITECTURAL DESIGNERS

Contact: 07947249323

DRAWN MK

CHECKED A.R

PROJECT NO.

CLIENT/PROJECT
8 GLEBE ROAD

TITLE
EXISTING ELEVATIONS

DRAWING No.
D04

SCALE: 1:100 @A3

DATE: 30-09-2025