Copyright of this drawing is vested in 5plus Architect and it must not be copied or reproduced without written consent. Figured dimensions only are to be taken from this drawing. DO NOT SCALE OFF THIS DRAWING ..... IF IN DOUBT ASK

All contractors must visit the site and be responsible for taking and checking all dimensions relative to their work. 5plus architects are to be advised of any variation between drawings and site conditions.

Electronic dated drawings issued as 'read only' and should not be interrupted for measurement. All dimensions and levels should be 'read only' from those values stated in text, on the drawings

CONSTRUCTION - It is considered that the proposed works are within the scope of a competent Contractor and as such no unusual hazards have been identified, refer to relevant Keyl Symbol Schedule Designers Risk Assessment.

0 4 8 12.0m
1:200

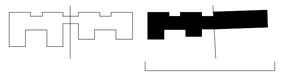

CD (Block C & D)

All Internal Layouts Shown Indicatively. All Amenity Roof Layouts Shown Indicatively.

To be Read and Printed in Colour.
To be Read in Conjunction with Drawing Series:
010000: Existing Site
010100: Demolition
010200: Proposed Masterplan
022200: Proposed Plans
042200: Proposed Elevations
043200: Proposed Elevation Details
052200: Proposed Sections

To be Read in Conjunction with Landscape Drawing Pack. All Landscape Proposals shown outside of Red Line Boundary are Indicative

Existing Site Information is taken from 3D Survey Data provided by Greenhatch Group from a survey dated June 2023: Drawing Number: 41656_01-08_PE

All Mechanical and Electrical Equipment shown Indicatively

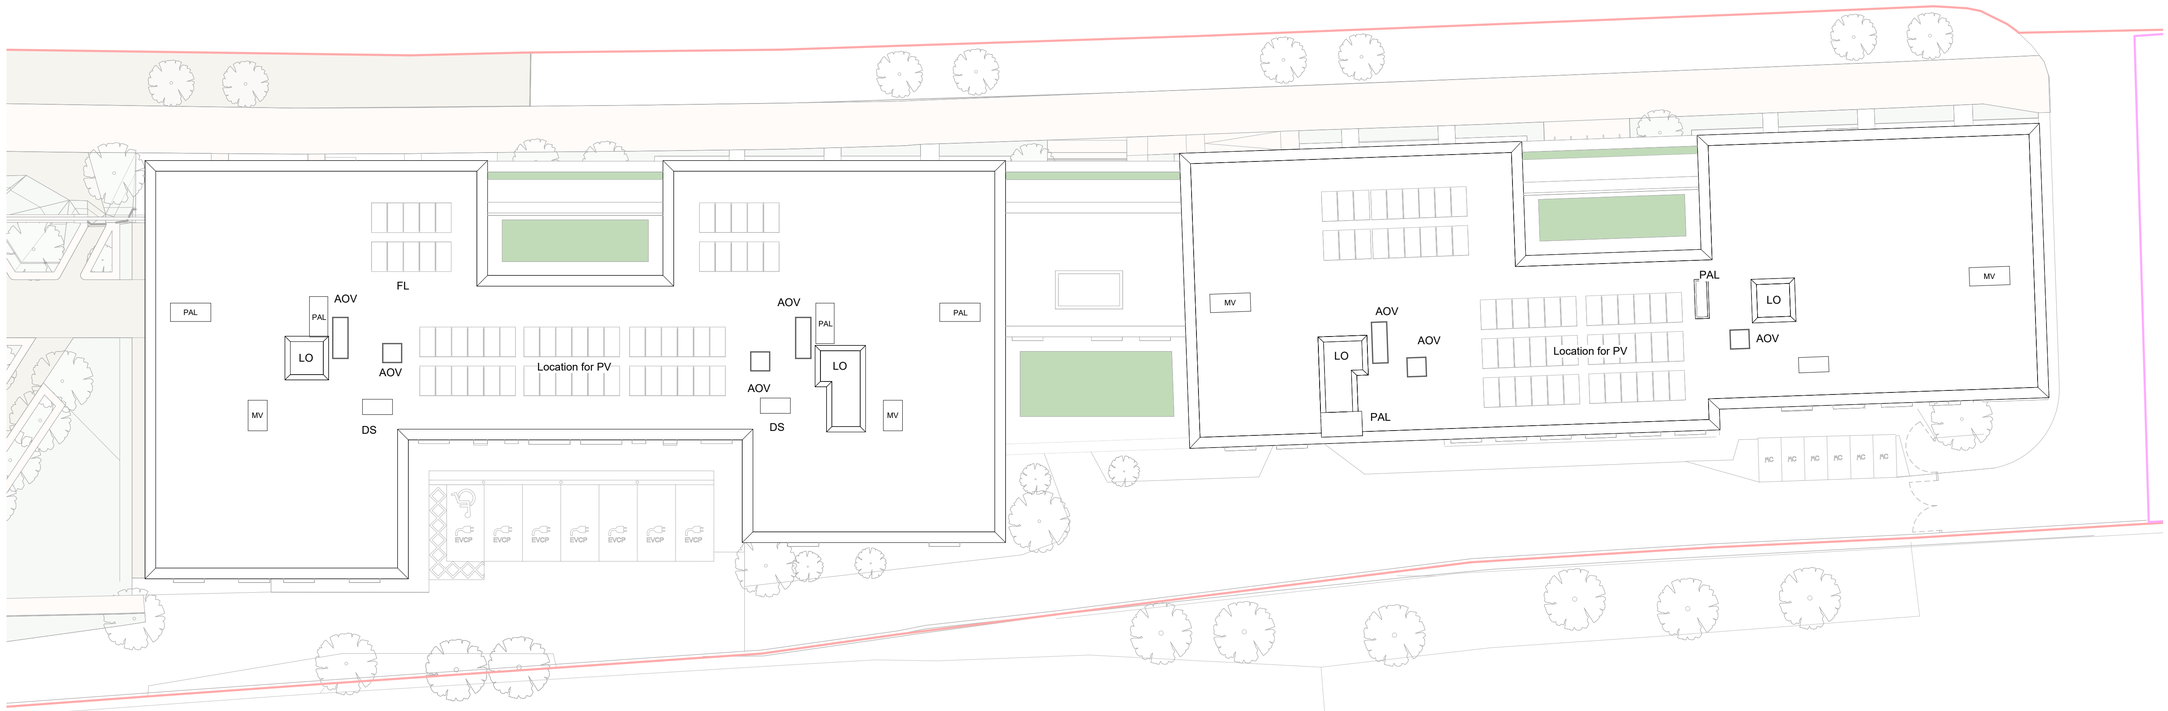

One Bedroom Apartment Type

One Bedroom Accessible Apartment Type

Two Bedroom Apartment Type

Two Bedroom Accessible Apartment Type

Three Bedroom Apartment Type

Amenity

Plant / Back of House

Roof Terrace & External Amenity Layouts Shown Indicatively

AOV - Automatic Opening Vent

LO - Lift Overrun

PV - Photovoltaic Panels (Layout Indicative)

MV - Mechanical Vent

PAL - Passive Air Intake Louvre

FL - Flue

DS - Davit Arm Store

P20	30/10/25	Planning Issue
P19	19/09/25	Updated Planning Set Drawings for Review
P18	19/07/24	Stage 3 Issue
P17	31/05/24	Updates for Planning
P16	29/05/24	Updates to Kitchens and Apartment Layouts
P15	20/05/24	General Updates
P14	17/05/24	Updates for Planning
P13	16/05/24	Updates for Planning
P12	10/05/24	Updates for Planning
P11	03/05/24	Updates for Stage 2 Development
P10	26/04/24	Updates for Stage 2 Coordination

PEVERIL SECURITIES

N

5plus

Manchester. 0161 228 0211
Fourth Floor, The Hive, 47 Lever Street, Manchester. M1 1FN

London. 0207 253 7644
The Leather Market, Weston Street, London. SE1 3ER

5plusarchitects.com

PROJECT:
Napier Road Reading

TITLE:
GA Plan - Roof Level - Block C & D

SCALE:	ORIGIN DATE:	DRAWN:	CHECKED:
As indicated @ A1	15/11/23	AC	JB

STATUS:
S2 - For Information - Planning

DRAWING NO:	REV:
READ-5PA-CD-11-DR-A-022200	P20

CLASSIFICATION:
PM_40_40_34

CD-02-GA-P-11
1 : 200