


NETWORK RAIL DEPOT SITE THAMES QUARTER READING STATION CAR PARK

ZZ-05-S-Section-Masterplan-Existing-SecCC-EastToWest
1 : 1000

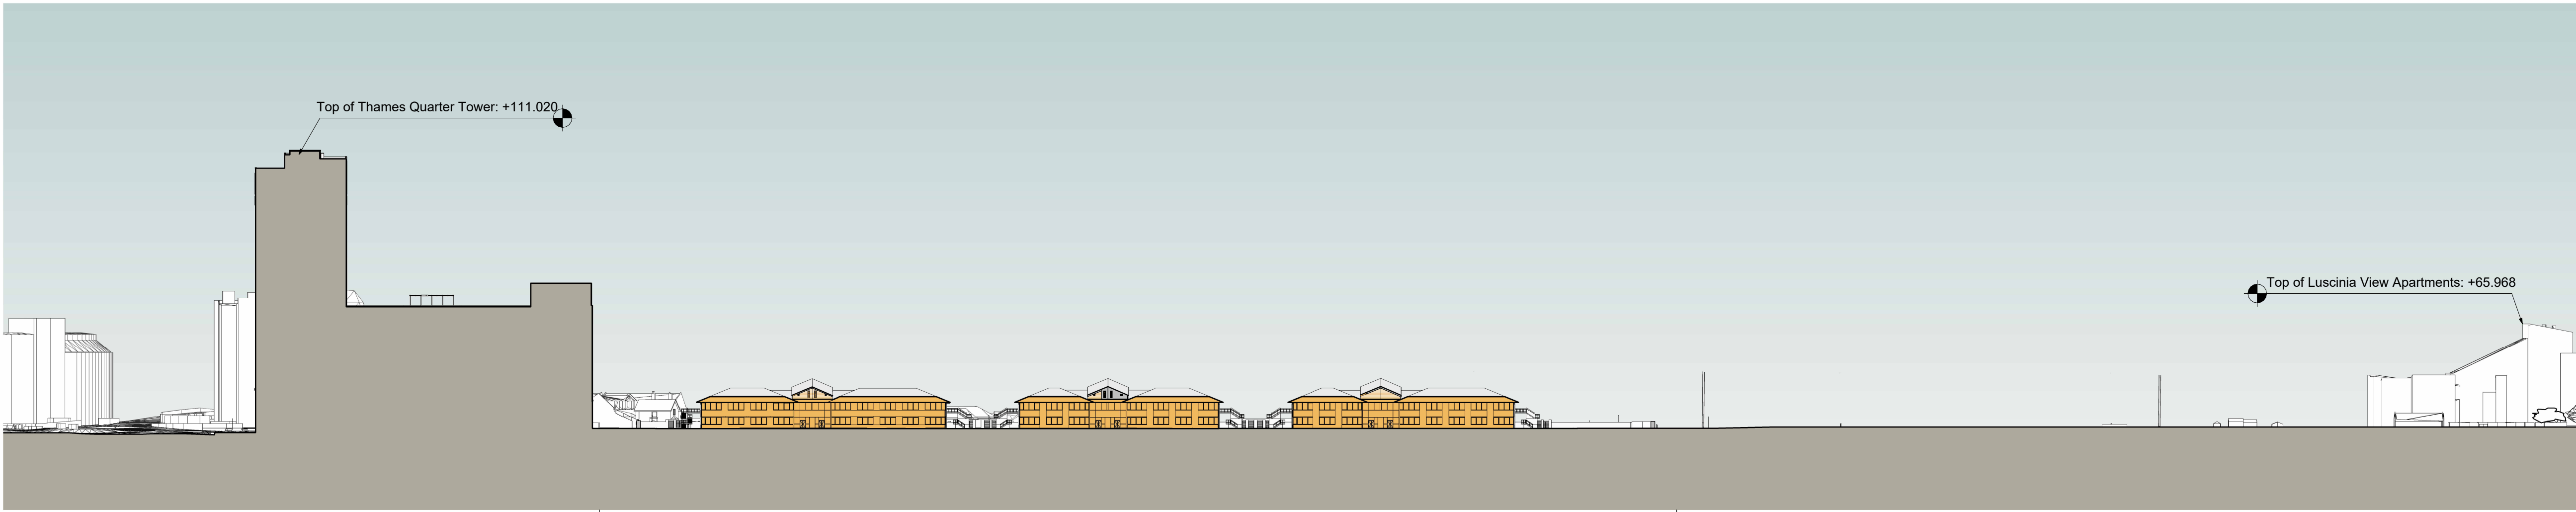

THAMES QUARTER SITE NETWORK RAIL DEPOT LUSCINIA VIEW APARTMENTS


ZZ-05-S-Section-Masterplan-Existing-SecDD-WestToEast
1 : 1000

Copyright of this drawing is vested in Peveril Securities and it must not be copied or reproduced without written consent. If figures are shown, they are to be taken from this drawing. DO NOT SCALE. COPY THIS DRAWING. ... IF ANY COPY IS MADE. All dimensions must be taken from the drawings and the responsibility for taking and checking all dimensions remains with the client. All dimensions are to be taken from the drawings and the responsibility for taking and checking all dimensions remains with the client. All dimensions and levels should be taken from the drawings and the responsibility for taking and checking all dimensions remains with the client.

CONSTRUCTION: It is considered that the proposed works are within the scope of a competent Contractor and as such no structural surveys have been identified, also to relevant Key Structural Schedule Drawings This Assessment.

0 25 50 75.0m
(1:1000)

Existing Site Information is taken from 3D Survey Data provided by Greenhatch Group from a survey dated June 2023. Drawing Number: 41656_01-08_PE
To Be Read and Printed in Colour.
To Be Read In Conjunction with Landscape Architects Information.

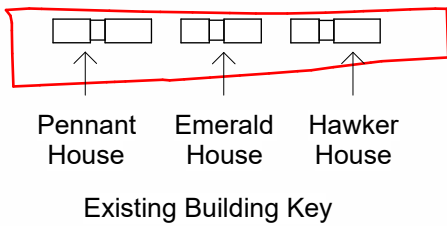

P12	30/10/25	Planning Issue
P11	19/09/25	Updated Planning Set Drawings for Review
P10	20/05/24	General Updates
P09	17/05/24	Updates for Planning
P08	16/05/24	Updates for Planning
P07	10/05/24	Updates for Planning
P06	27/03/24	Updates for Planning
P05	22/01/24	Updates for Planning
P04	10/01/24	Updates for Planning
P03	21/12/23	Updates for Planning
P02	30/11/23	Model Issue - For Coordination - General Updates

PEVERIL
SECURITIES

5plus

Manchester: 0161 228 0211
Fourth Floor, The Hive, 47 Lever Street,
Manchester. M1 1FN
London: 0207 253 7644
The Leather Market, Weston Street,
London. SE1 3ER
5plusarchitects.com

PROJECT:
Napier Road Reading

TITLE:
Existing Sections - Sheet 2 of 2 - Masterplan

SCALE: As indicated @ A1
ORIGIN DATE: 21/11/23
DRAWN: AC
CHECKED: JB

STATUS:
S2 - For Information - Planning

DRAWING NO: READ-5PA-ZZ-ZZ-DR-A-052001
CLASSIFICATION: PM_40_40_34
REV: P12