



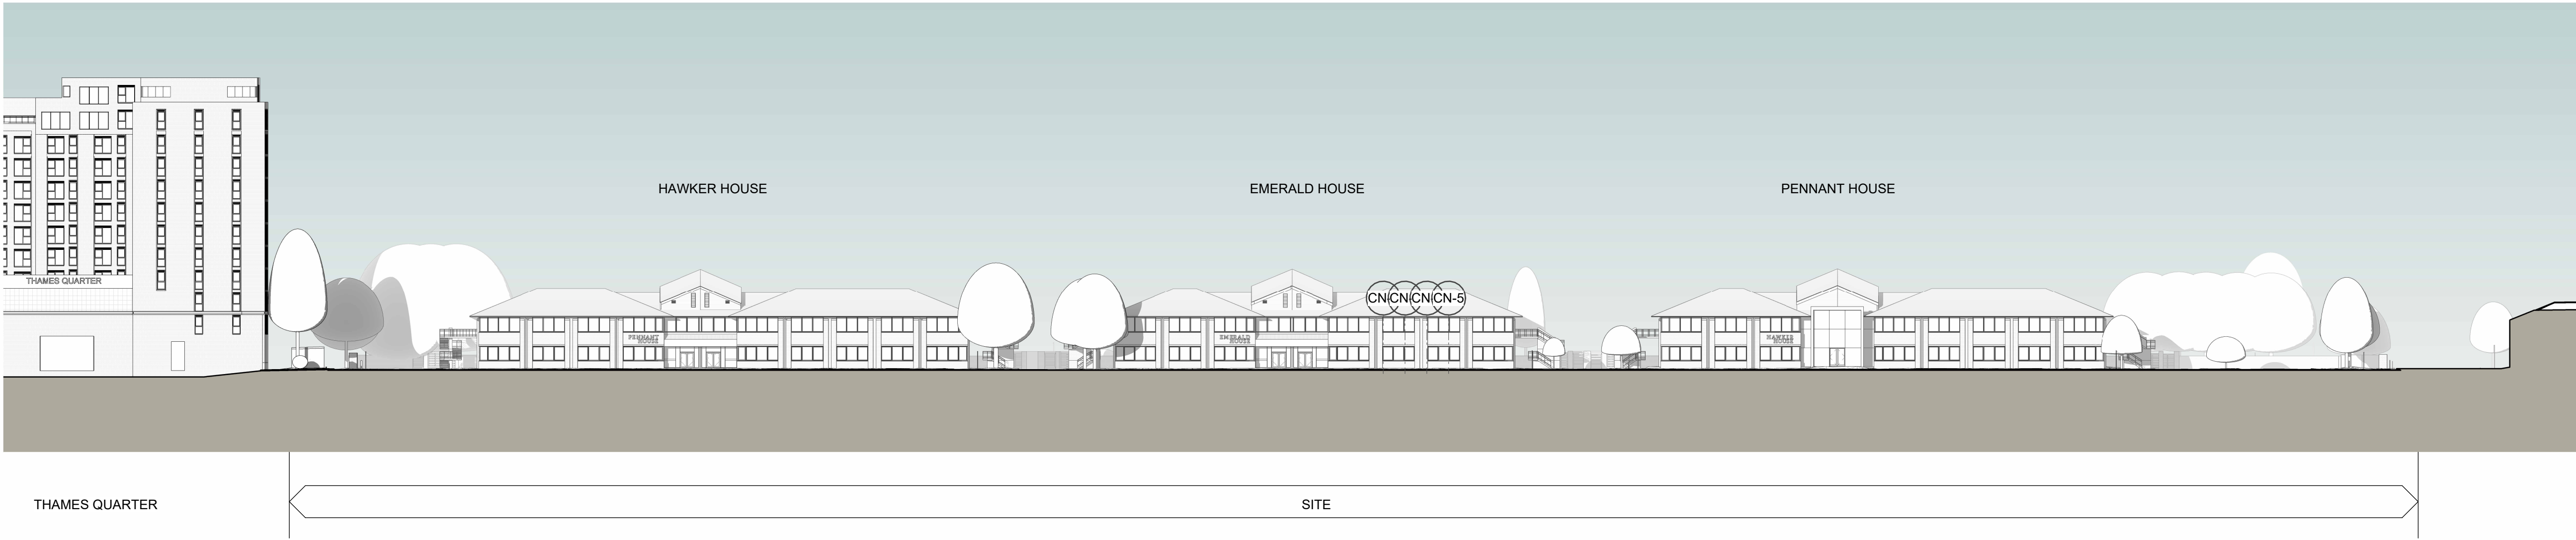


Existing Site Elevation - North
1 : 500



Existing Site Elevation - South
1 : 500

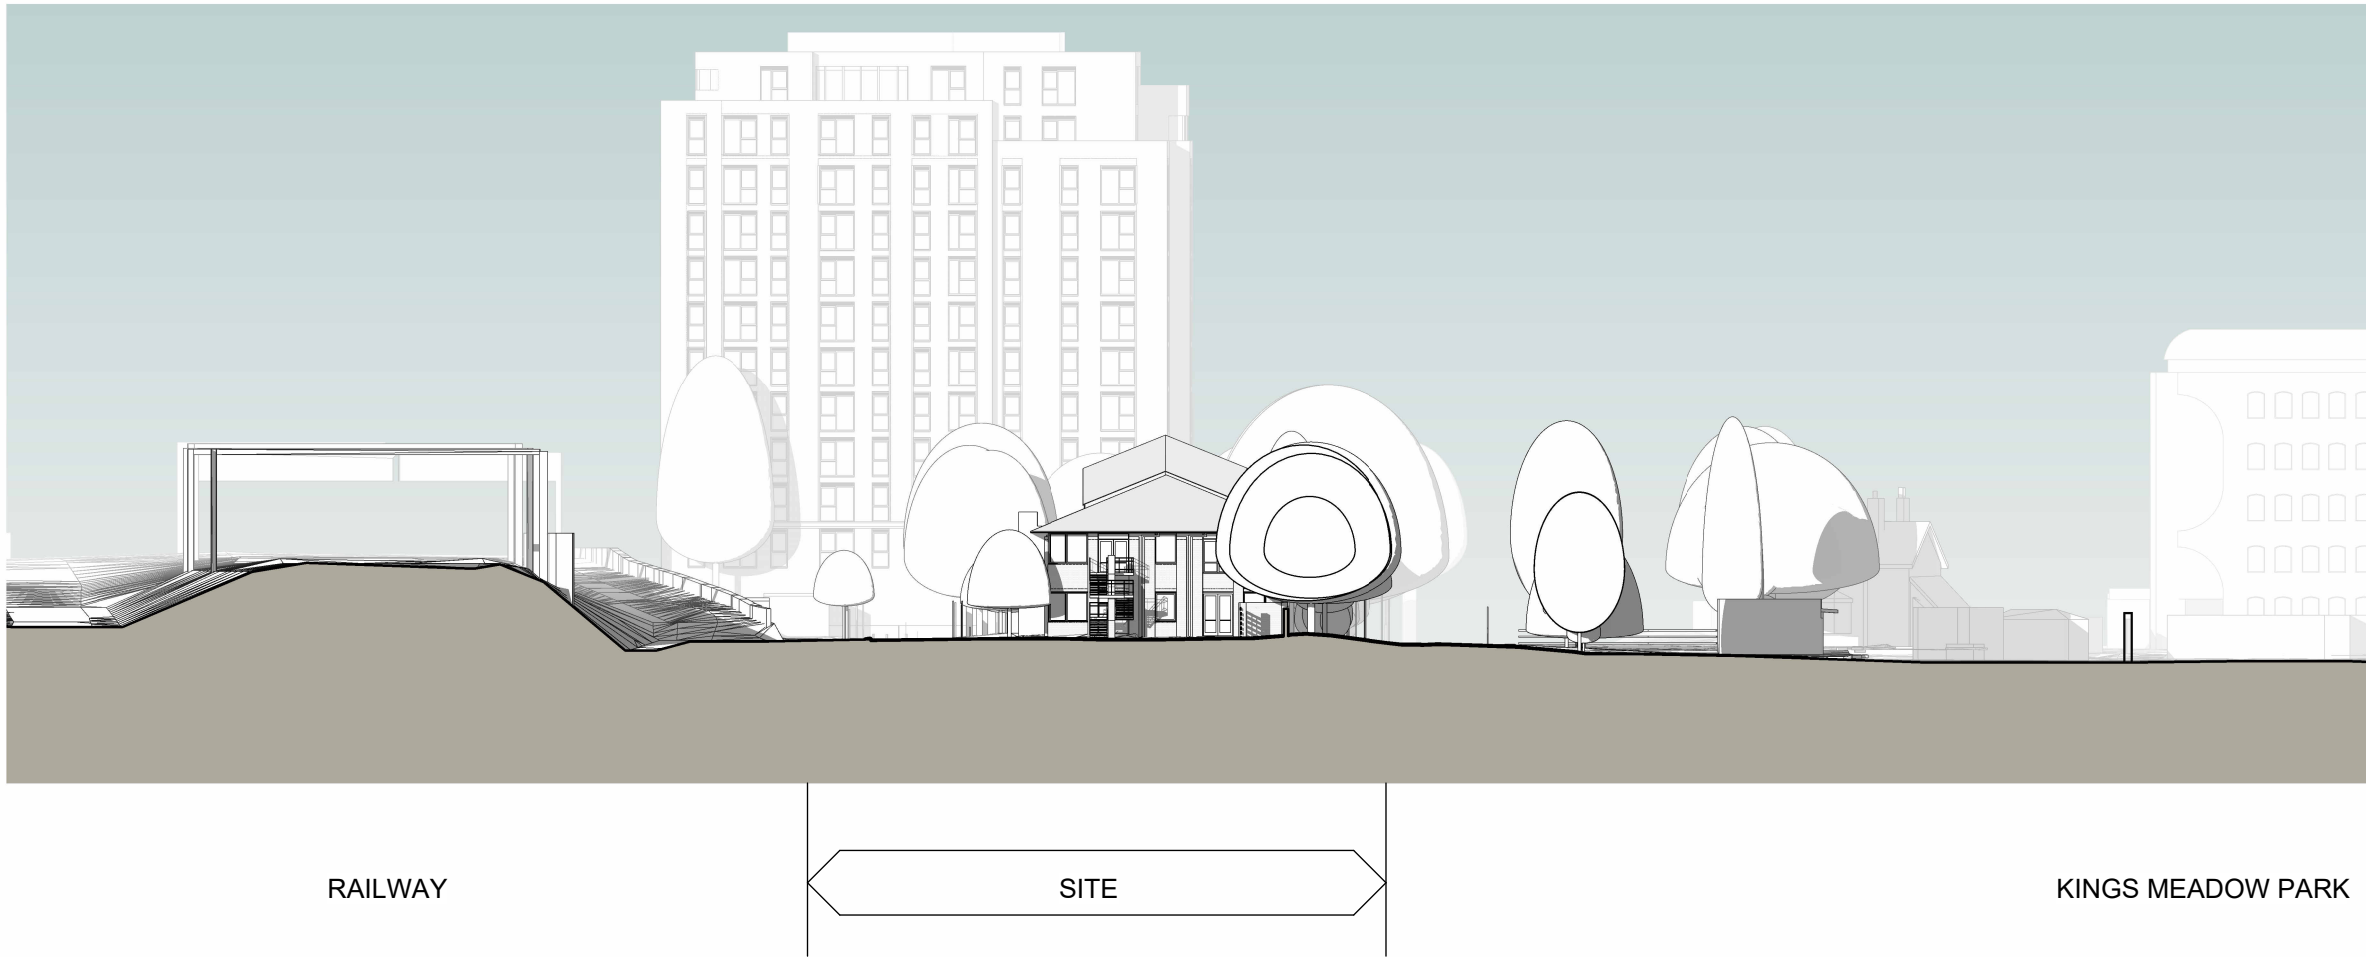

Existing Site Elevation - East
1 : 500

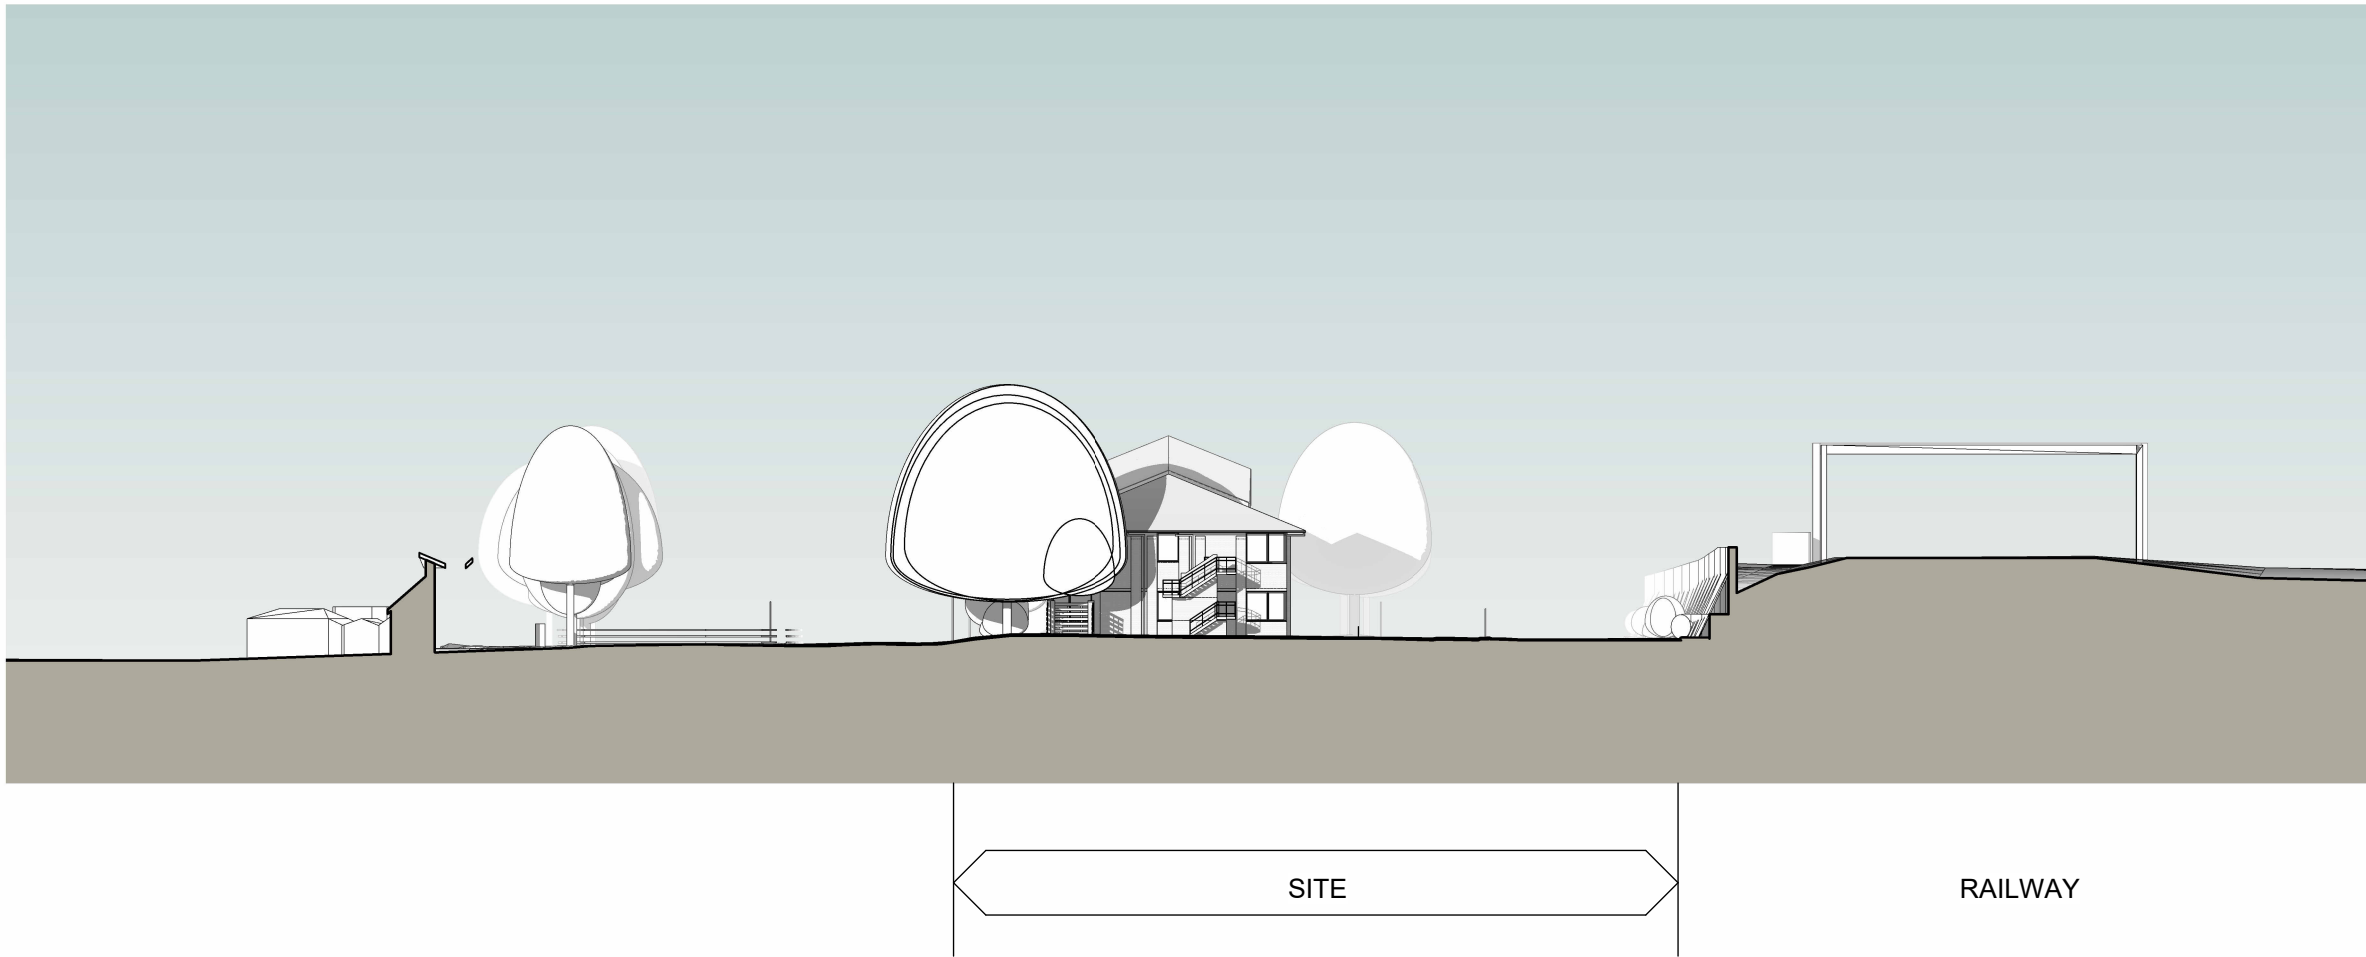

Existing Site Elevation - West
1 : 500


CONSTRUCTION: It is considered that the proposed works are within the scope of a competent Contractor and as such no structural surveys have been identified, with the relevant Key Structural Elements Designing This Assessment.

0 10 20 30.0m

Existing Site Information is taken from 3D Survey Data provided by Greenhatch Group from a survey dated June 2023. Drawing Number: 41656_01-08_PE

To Be Read and Printed in Colour.

To Be Read In Conjunction with Landscape Architects Information.

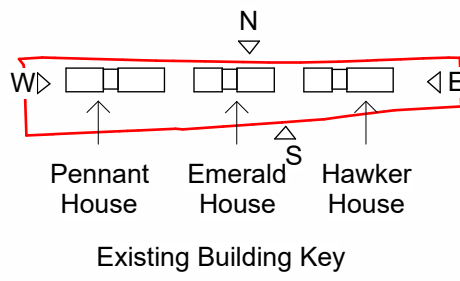

P12	30/10/25	Planning Issue
P11	19/09/25	Updated Planning Set Drawings for Review
P10	20/05/24	General Updates
P09	17/05/24	Updates for Planning
P08	16/05/24	Updates for Planning
P07	10/05/24	Updates for Planning
P06	27/03/24	Updates for Planning
P05	22/01/24	Updates for Planning
P04	10/01/24	Updates for Planning
P03	21/12/23	Updates for Planning
P02	30/11/23	Model Issue - For Coordination - General Updates

PEVERIL SECURITIES

5plus

Manchester: 0161 226 0211
Fourth Floor, The Hive, 47 Lever Street,
Manchester: M1 1FN

London: 0207 253 7644
The Leather Market, Weston Street,
London: SE1 3ER

5plusarchitects.com

PROJECT:
Napier Road Reading

TITLE:
Existing Elevations, Sheet 2 of 2 - Masterplan

SCALE: As indicated @ A1
ORIGIN DATE: 21/11/23
DRAWN: AC
CHECKED: JB

STATUS:
S2 - For Information - Planning

DRAWING NO:
READ-SPA-ZZ-ZZ-DR-A-042001

REV:
P12

CLASSIFICATION:
PM_40_40_27