A1

The scaling of this drawing cannot be assured

| Revision | Date | Initial |
|---|---|---|
| A - | | |

Crown copyright and database rights 2025 Ordinance Survey 0100031673

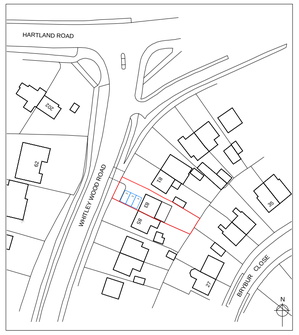


LOCATION PLAN 1:1250@A1

0 5.0 10.0m

SITE PLAN 1:500@A1

0 2.5 5.0 10.0m

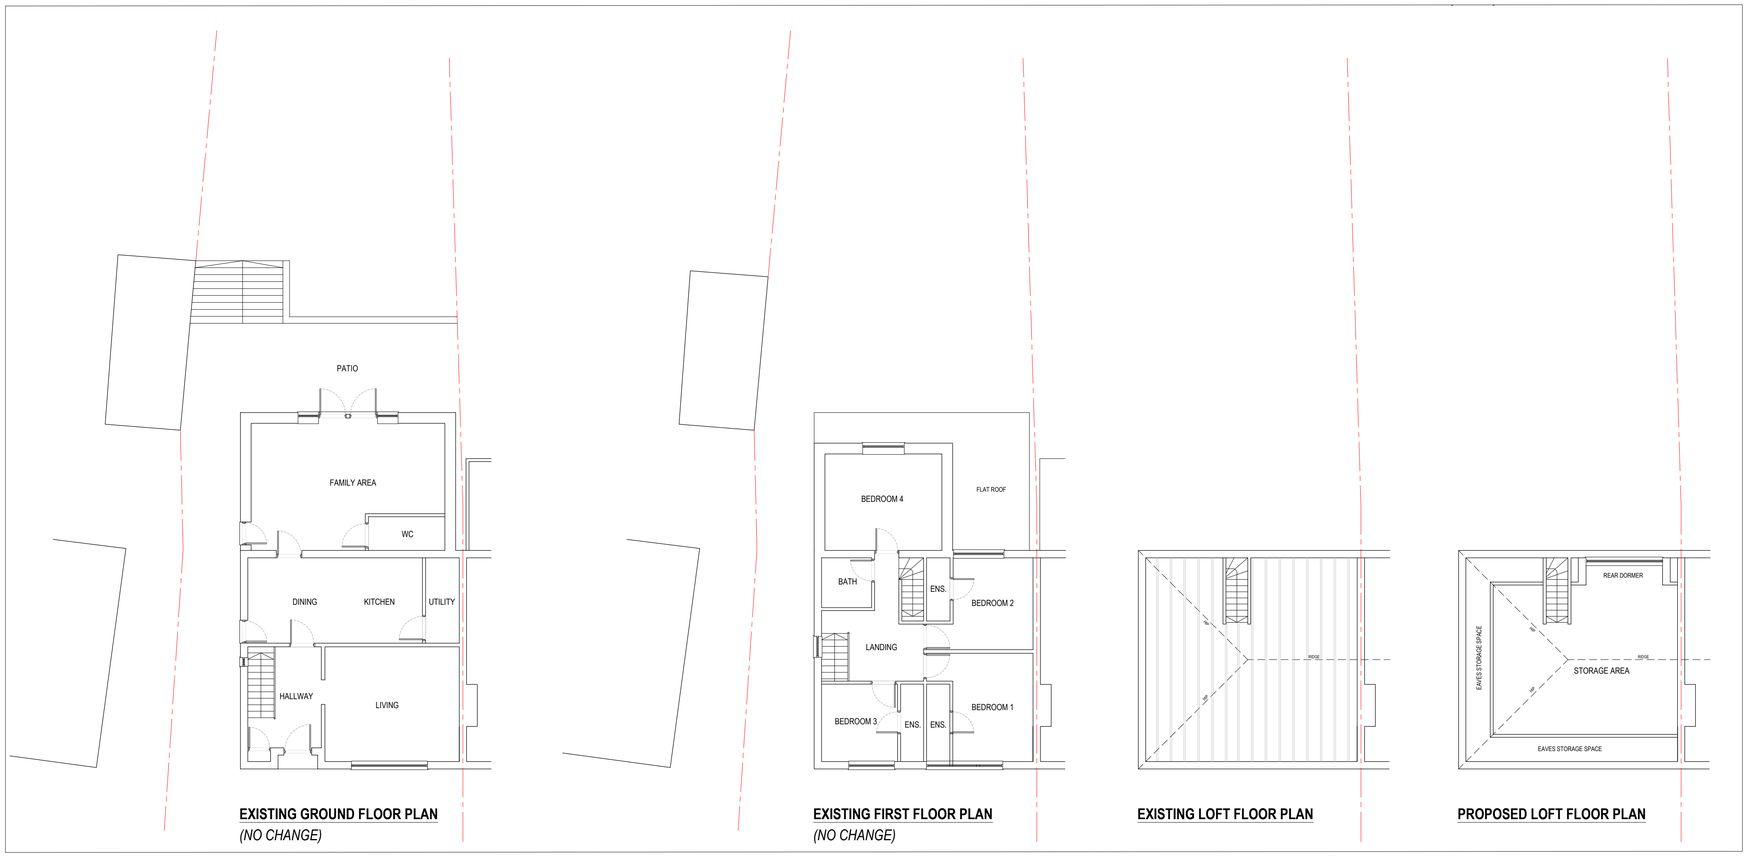


**EXISTING GROUND FLOOR PLAN**
*(NO CHANGE)*

**EXISTING FIRST FLOOR PLAN**
*(NO CHANGE)*

**EXISTING LOFT FLOOR PLAN**

**PROPOSED LOFT FLOOR PLAN**

**EXISTING FRONT ELEVATION**

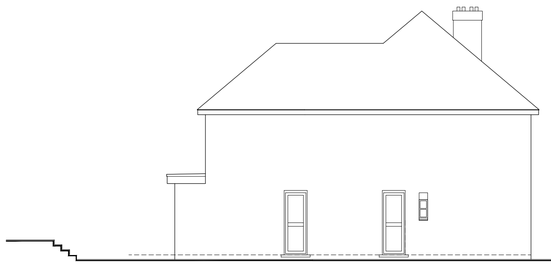

**EXISTING SIDE ELEVATION**

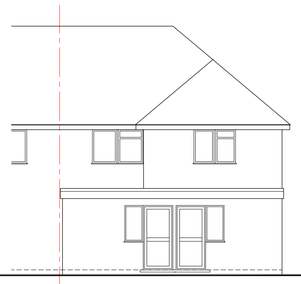

**EXISTING REAR ELEVATION**

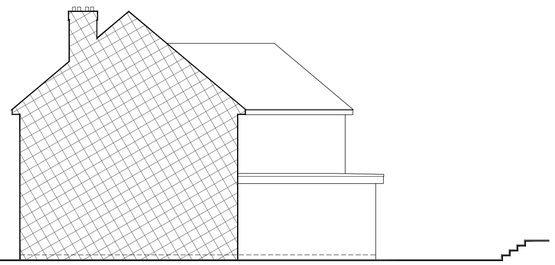

**EXISTING PARTY WALL ELEVATION**

**PROPOSED FRONT ELEVATION**

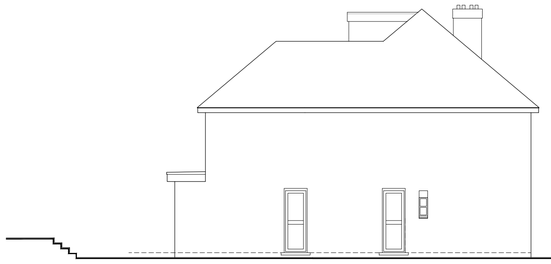

**PROPOSED SIDE ELEVATION**

**PROPOSED REAR ELEVATION**

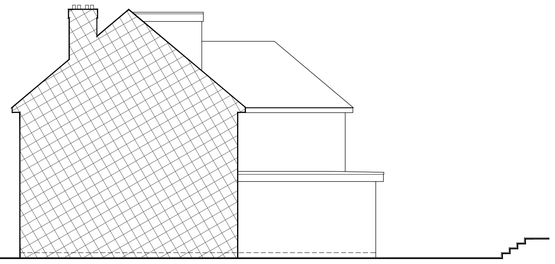

**PROPOSED PARTY WALL ELEVATION**

1 2 3 4 5m @ 1:100

1 2 3m @ 1:100

Status
PLANNING DRAWINGS

Project
LOFT CONVERSION WITH REAR DORMER
AT 83 WHITLEY WOOD ROAD,
READING RG2 8HY

Client
MR. M. SINGH

Drawing Title
SITE LOCATION PLAN, BLOCK PLAN,
FLOOR PLANS AND ELEVATIONS

| Date | Scale | Drawn by |
|---|---|---|
| NOV 2025 | 1:1250/500/100@A1 | AA |
| **Project No** | **Drawing No** | **Revision** |
| RG28HY | PP-101 | - |

**SPACE-Q STUDIO LTD**
ARCHITECT & URBAN DESIGNER
37 SPRING STREET
LONDON W2 1JA
T: 0788 4077599