
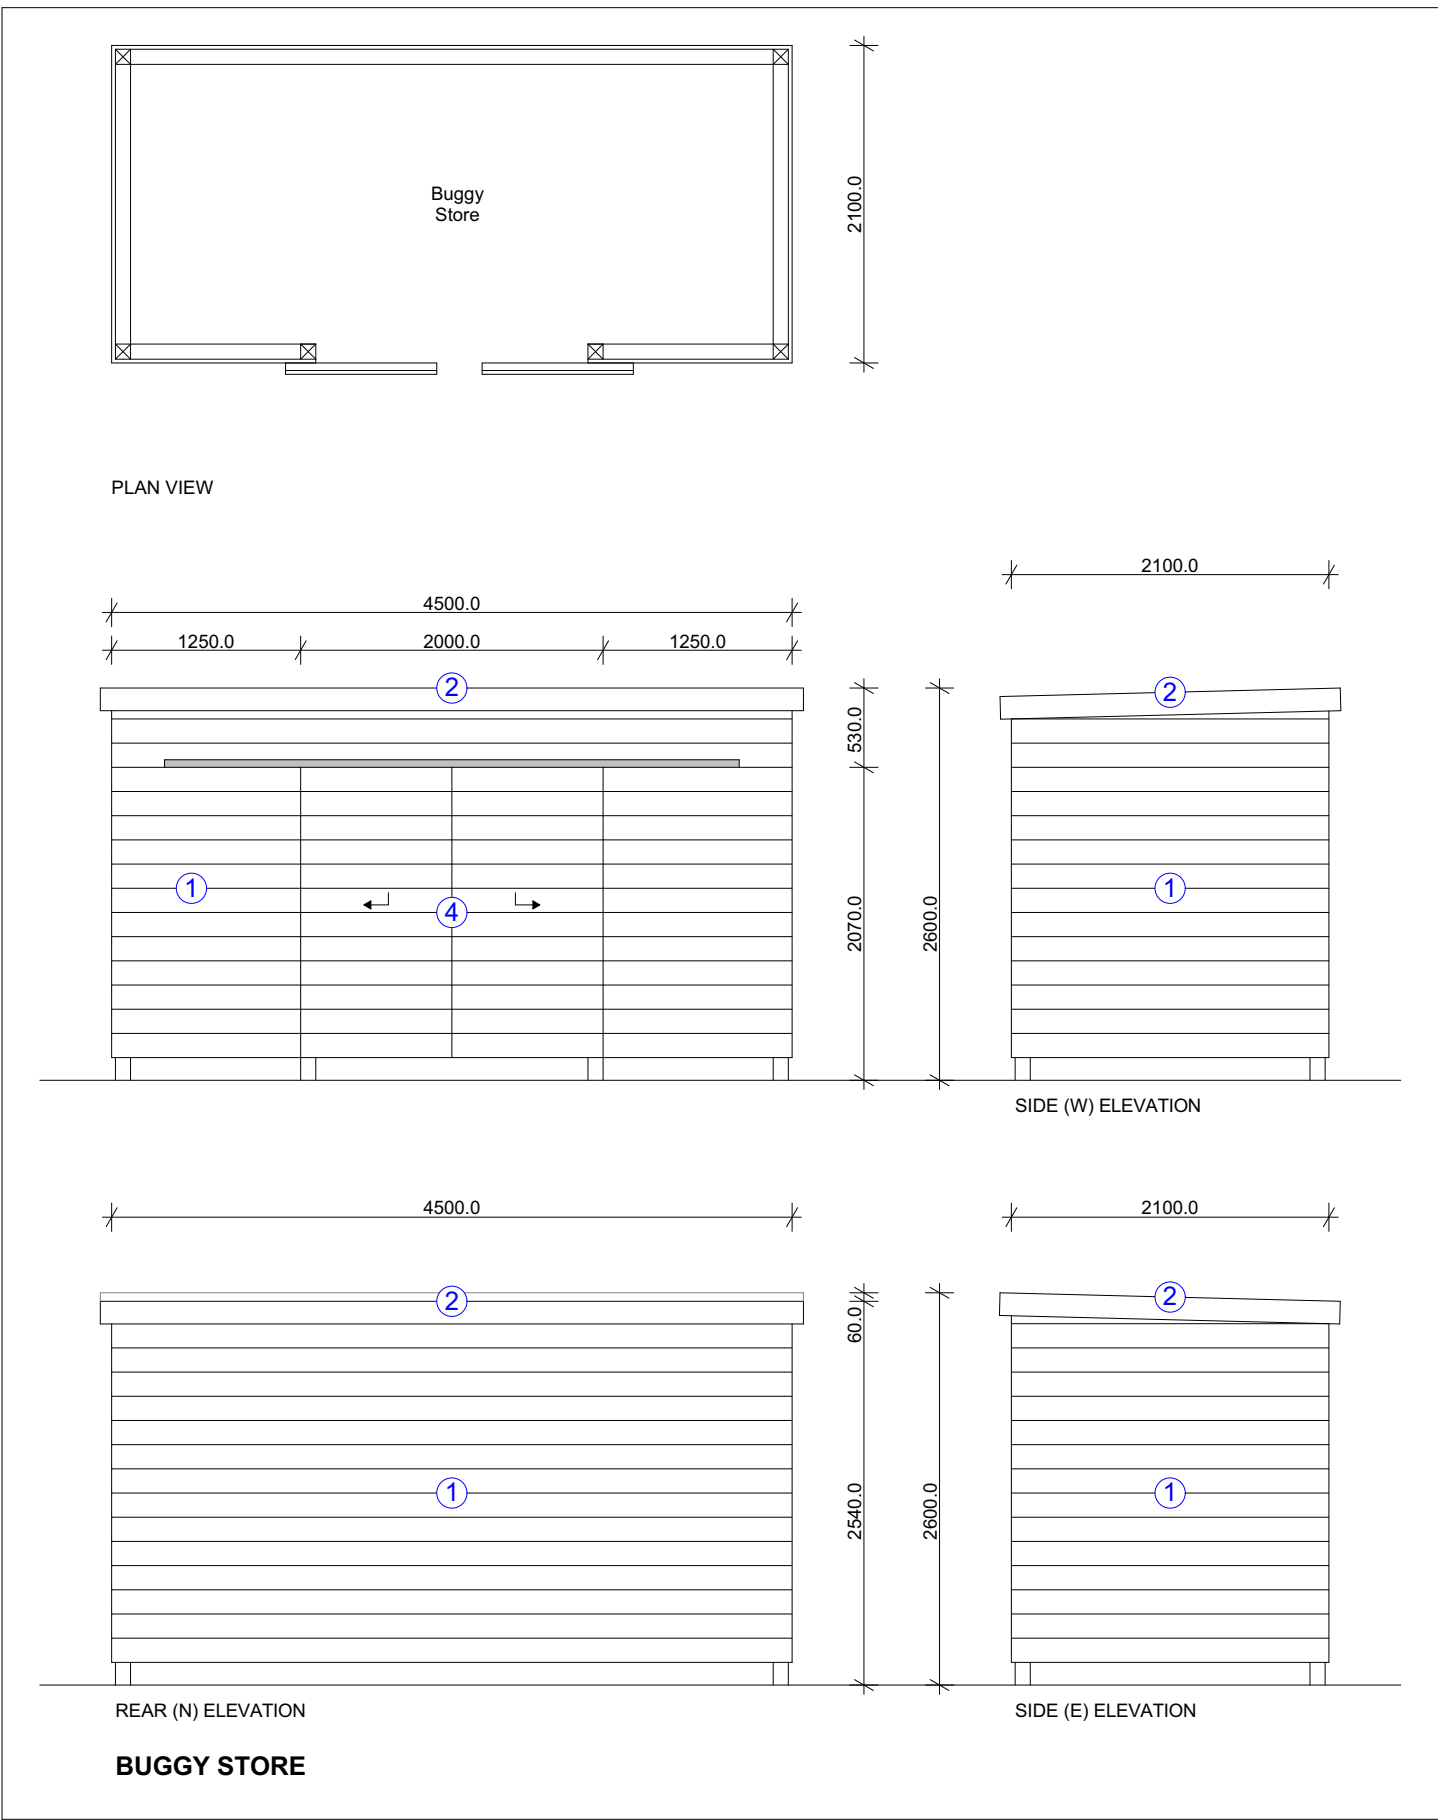
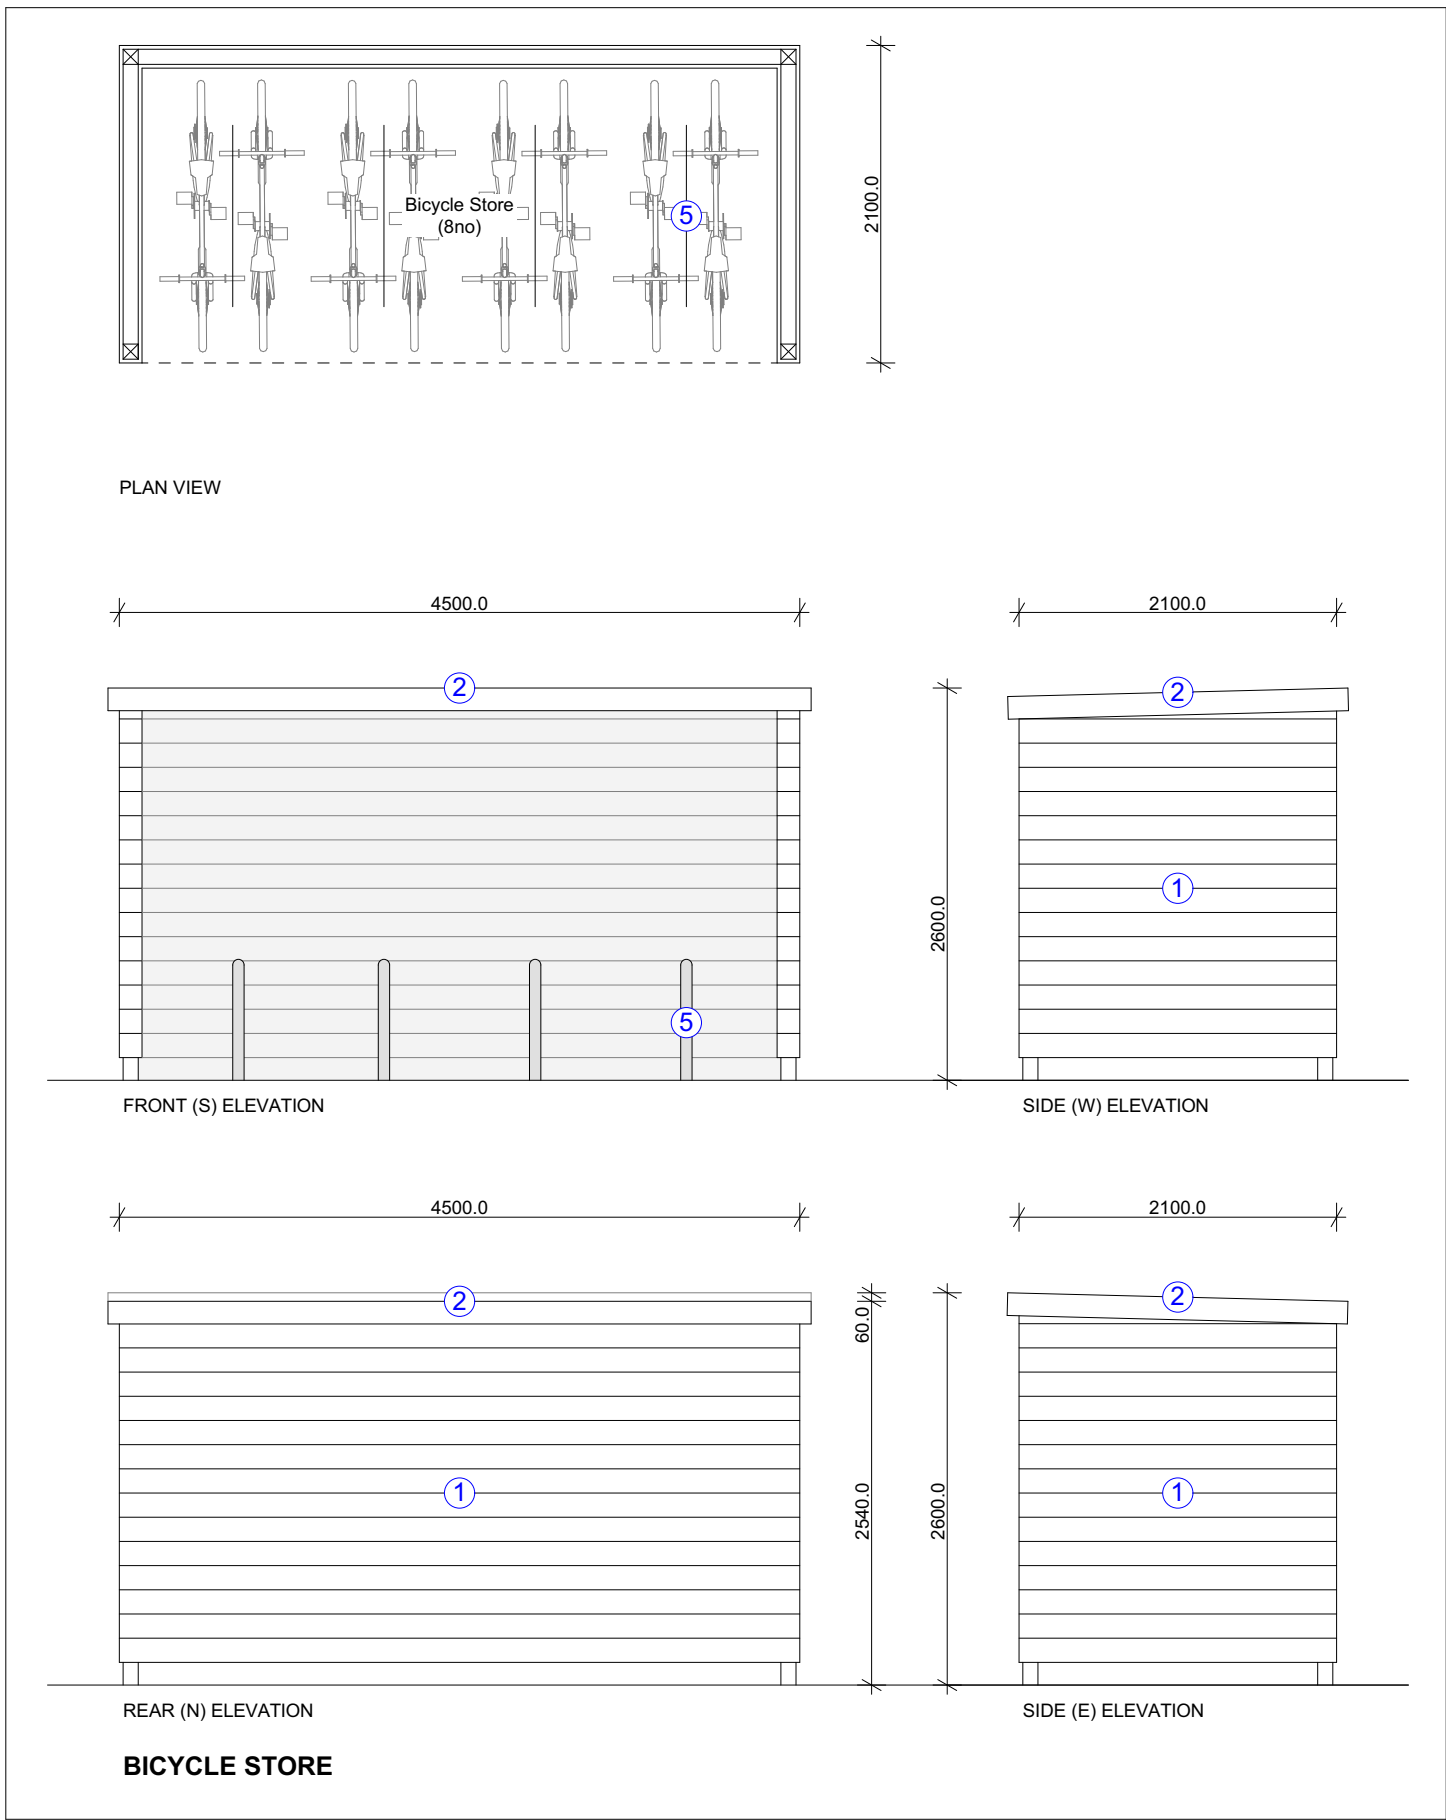


NOTES

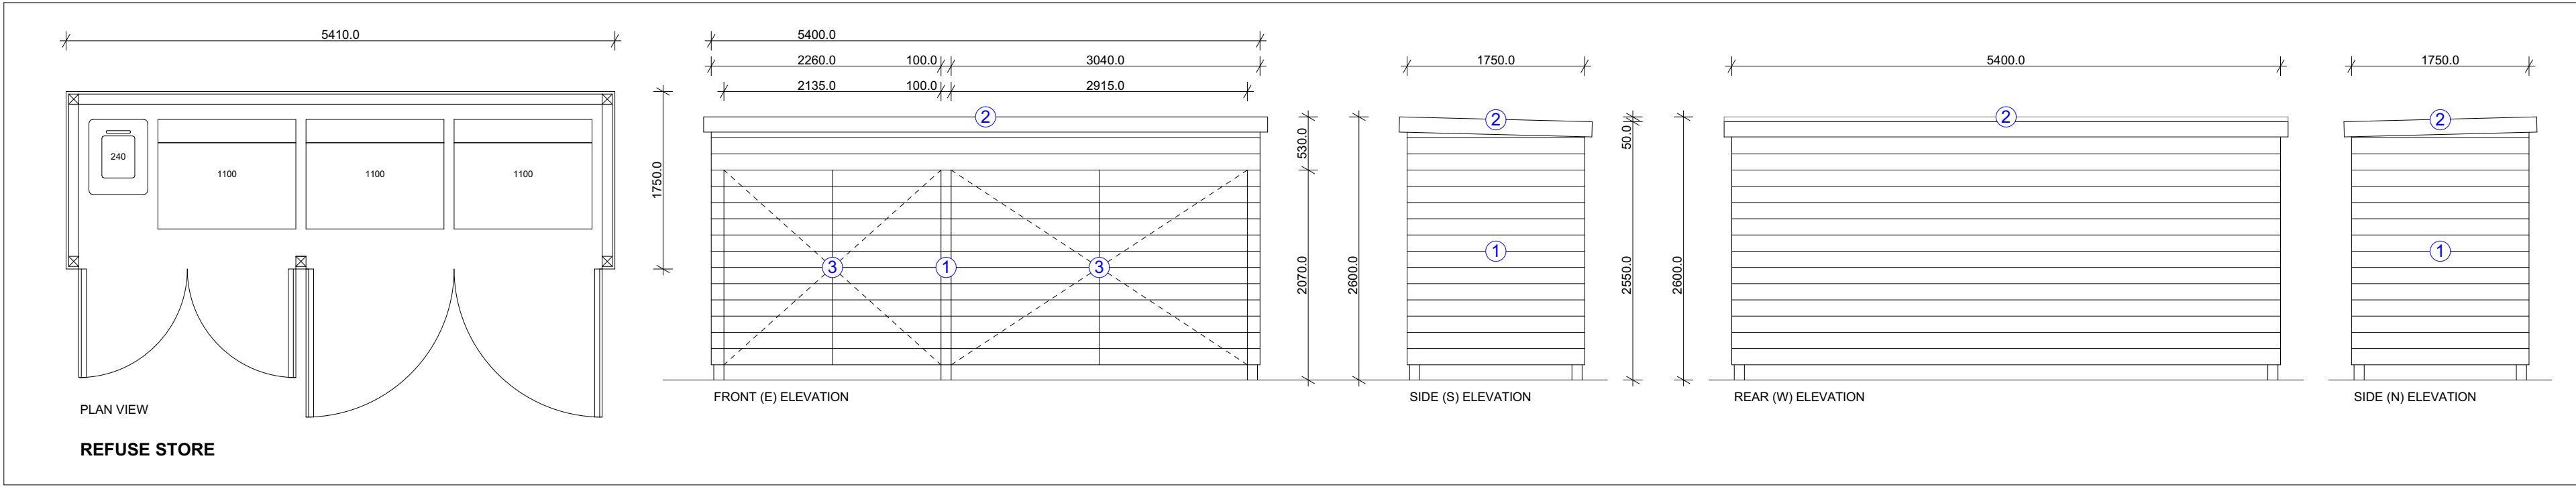

- MATERIAL KEY**
- 150x19mm treated softwood planks with 10mm open joists, fixed to 100x50mm treated softwood timber frame, bolted to concrete slab
 - Sedum roof trays on sarnafil neoprene membrane on 19mm plywood deck on 150x50mm C16 softwood flat roof joists set at 1:40 fall
 - Hinged doors with latch and lock set into cladding, galvanised steel ironmongery
 - Sliding doors with latch and lock set into cladding, galvanised steel ironmongery
 - Galvanised steel Sheffield bike stands, 800x750mm, bolted to concrete slab
- NOTE**
Provide black UPVC gutters and downpipes to base of roof fall, use 112mm half round gutters 68mm downpipes

REV	DESCRIPTION	DATE	IN
A	Revised design	06/11/2025	A

60 Bath Road, Reading,
RG30 2AY

Refuse Bin, Bicycle and
Buggy Store Details

CLIENT: Gavil Reading Ltd	
PROJECT NUMBER: GPP-111	
DATE: 02/10/2025	DRAWN BY: CG
DRAWING SCALE: 1:50 @ A2	
GPP-111-5001/A	A

FIGURE DIMENSION TO BE TAKEN. THIS DRAWING MUST NOT BE SCALED FROM. IN EITHER DIGITAL OR PAPER PRINT FORMAT.

ALL DIMENSIONS TO BE CONFIRMED ON SITE PRIOR TO COMMENCEMENT OF WORK.

ALL WORKS TO COMPLY WITH CURRENT BUILDING REGULATIONS.

© COPYRIGHT. ALL RIGHTS RESERVED.