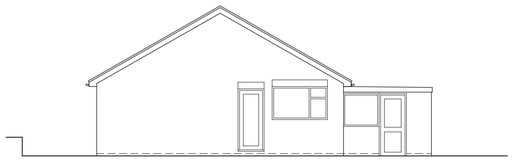

Existing LH Side Elevation

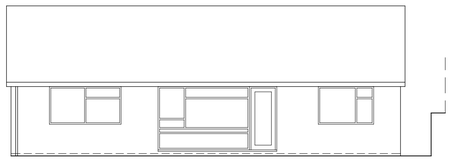

Existing Rear Elevation

Existing Front Elevation
Scale 1:100

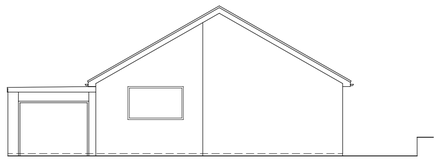

Existing RH Side Elevation

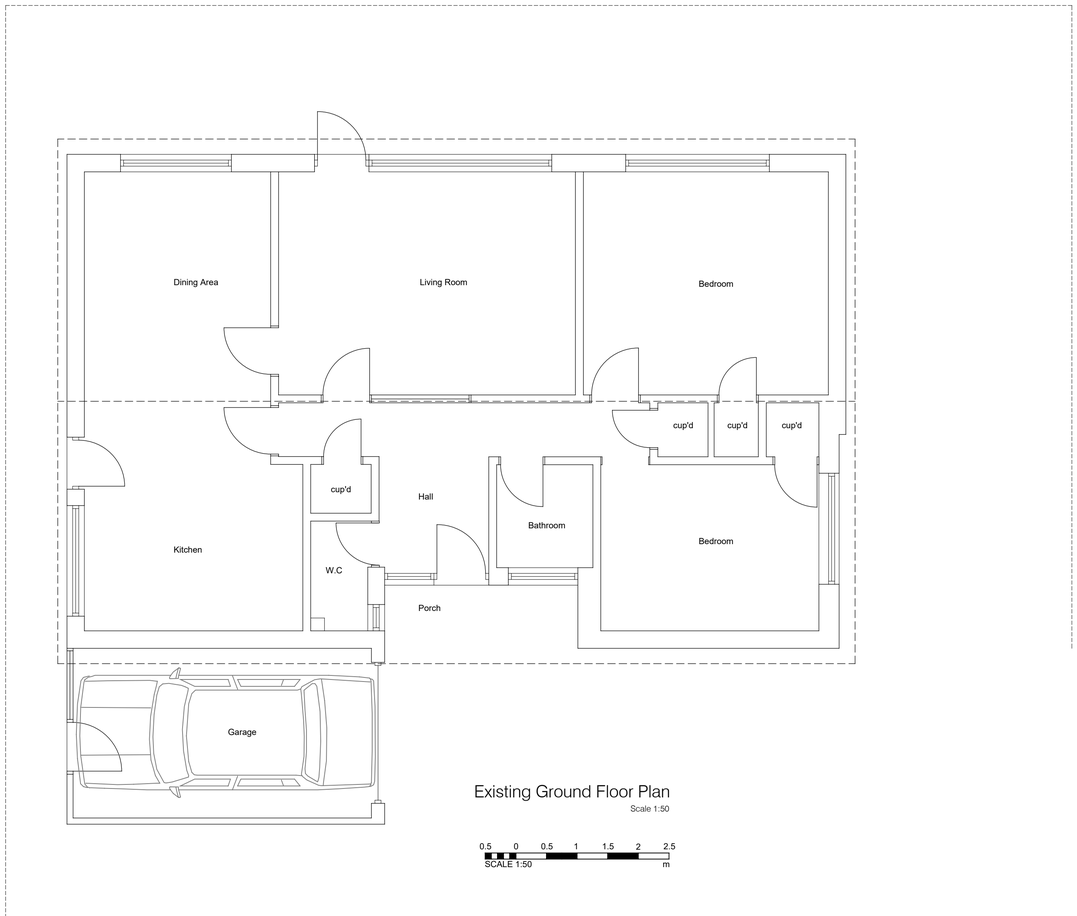

Existing Ground Floor Plan
Scale 1:50

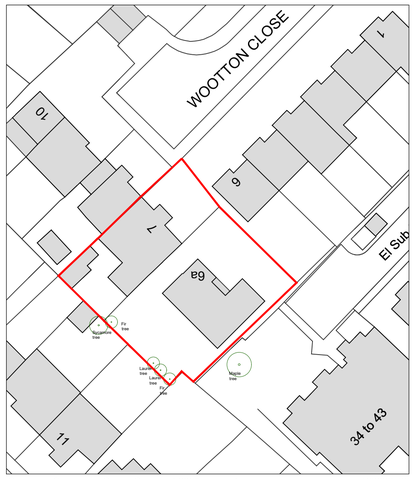

Ordnance Survey, (c) Crown Copyright 2025. All rights reserved. Licence number 100022432

Block Plan
scale 1:500

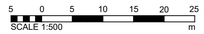

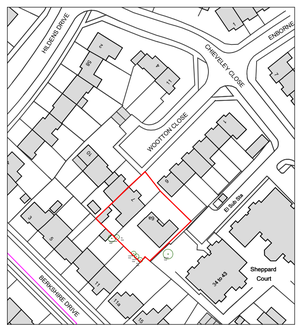

Location Plan
scale 1:1250

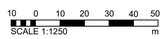

REV	DATE	NOTES	BY
A	12.11.25	Planning submission	DT
-	05.08.25	Pre-Planning Advice Submission	DT

FOR ISSUE AS PLANNING APPLICATION

David Tingle
Building Design & Surveying Services

17 Woodland Drive,Tilehurst,Reading
Berkshire, RG30 4RT.
T: 0118.9419311 M: 07711902344

Copyright © David Tingle Building Design (2003)

MR J. GLANVILLE
6A WOOTTON CLOSE,TILEHURST
READING RG31 5JE

PROPOSED SINGLE STOREY GARAGE AND FIRST FLOOR EXTENSIONS PLUS INTERNAL ALTERATIONS
EXISTING PLAN & ELEVATIONS

Scale: 1:100 & 1:50 A1 Date: April 2025
Dwg No: **6A.MP100** Rev: A