


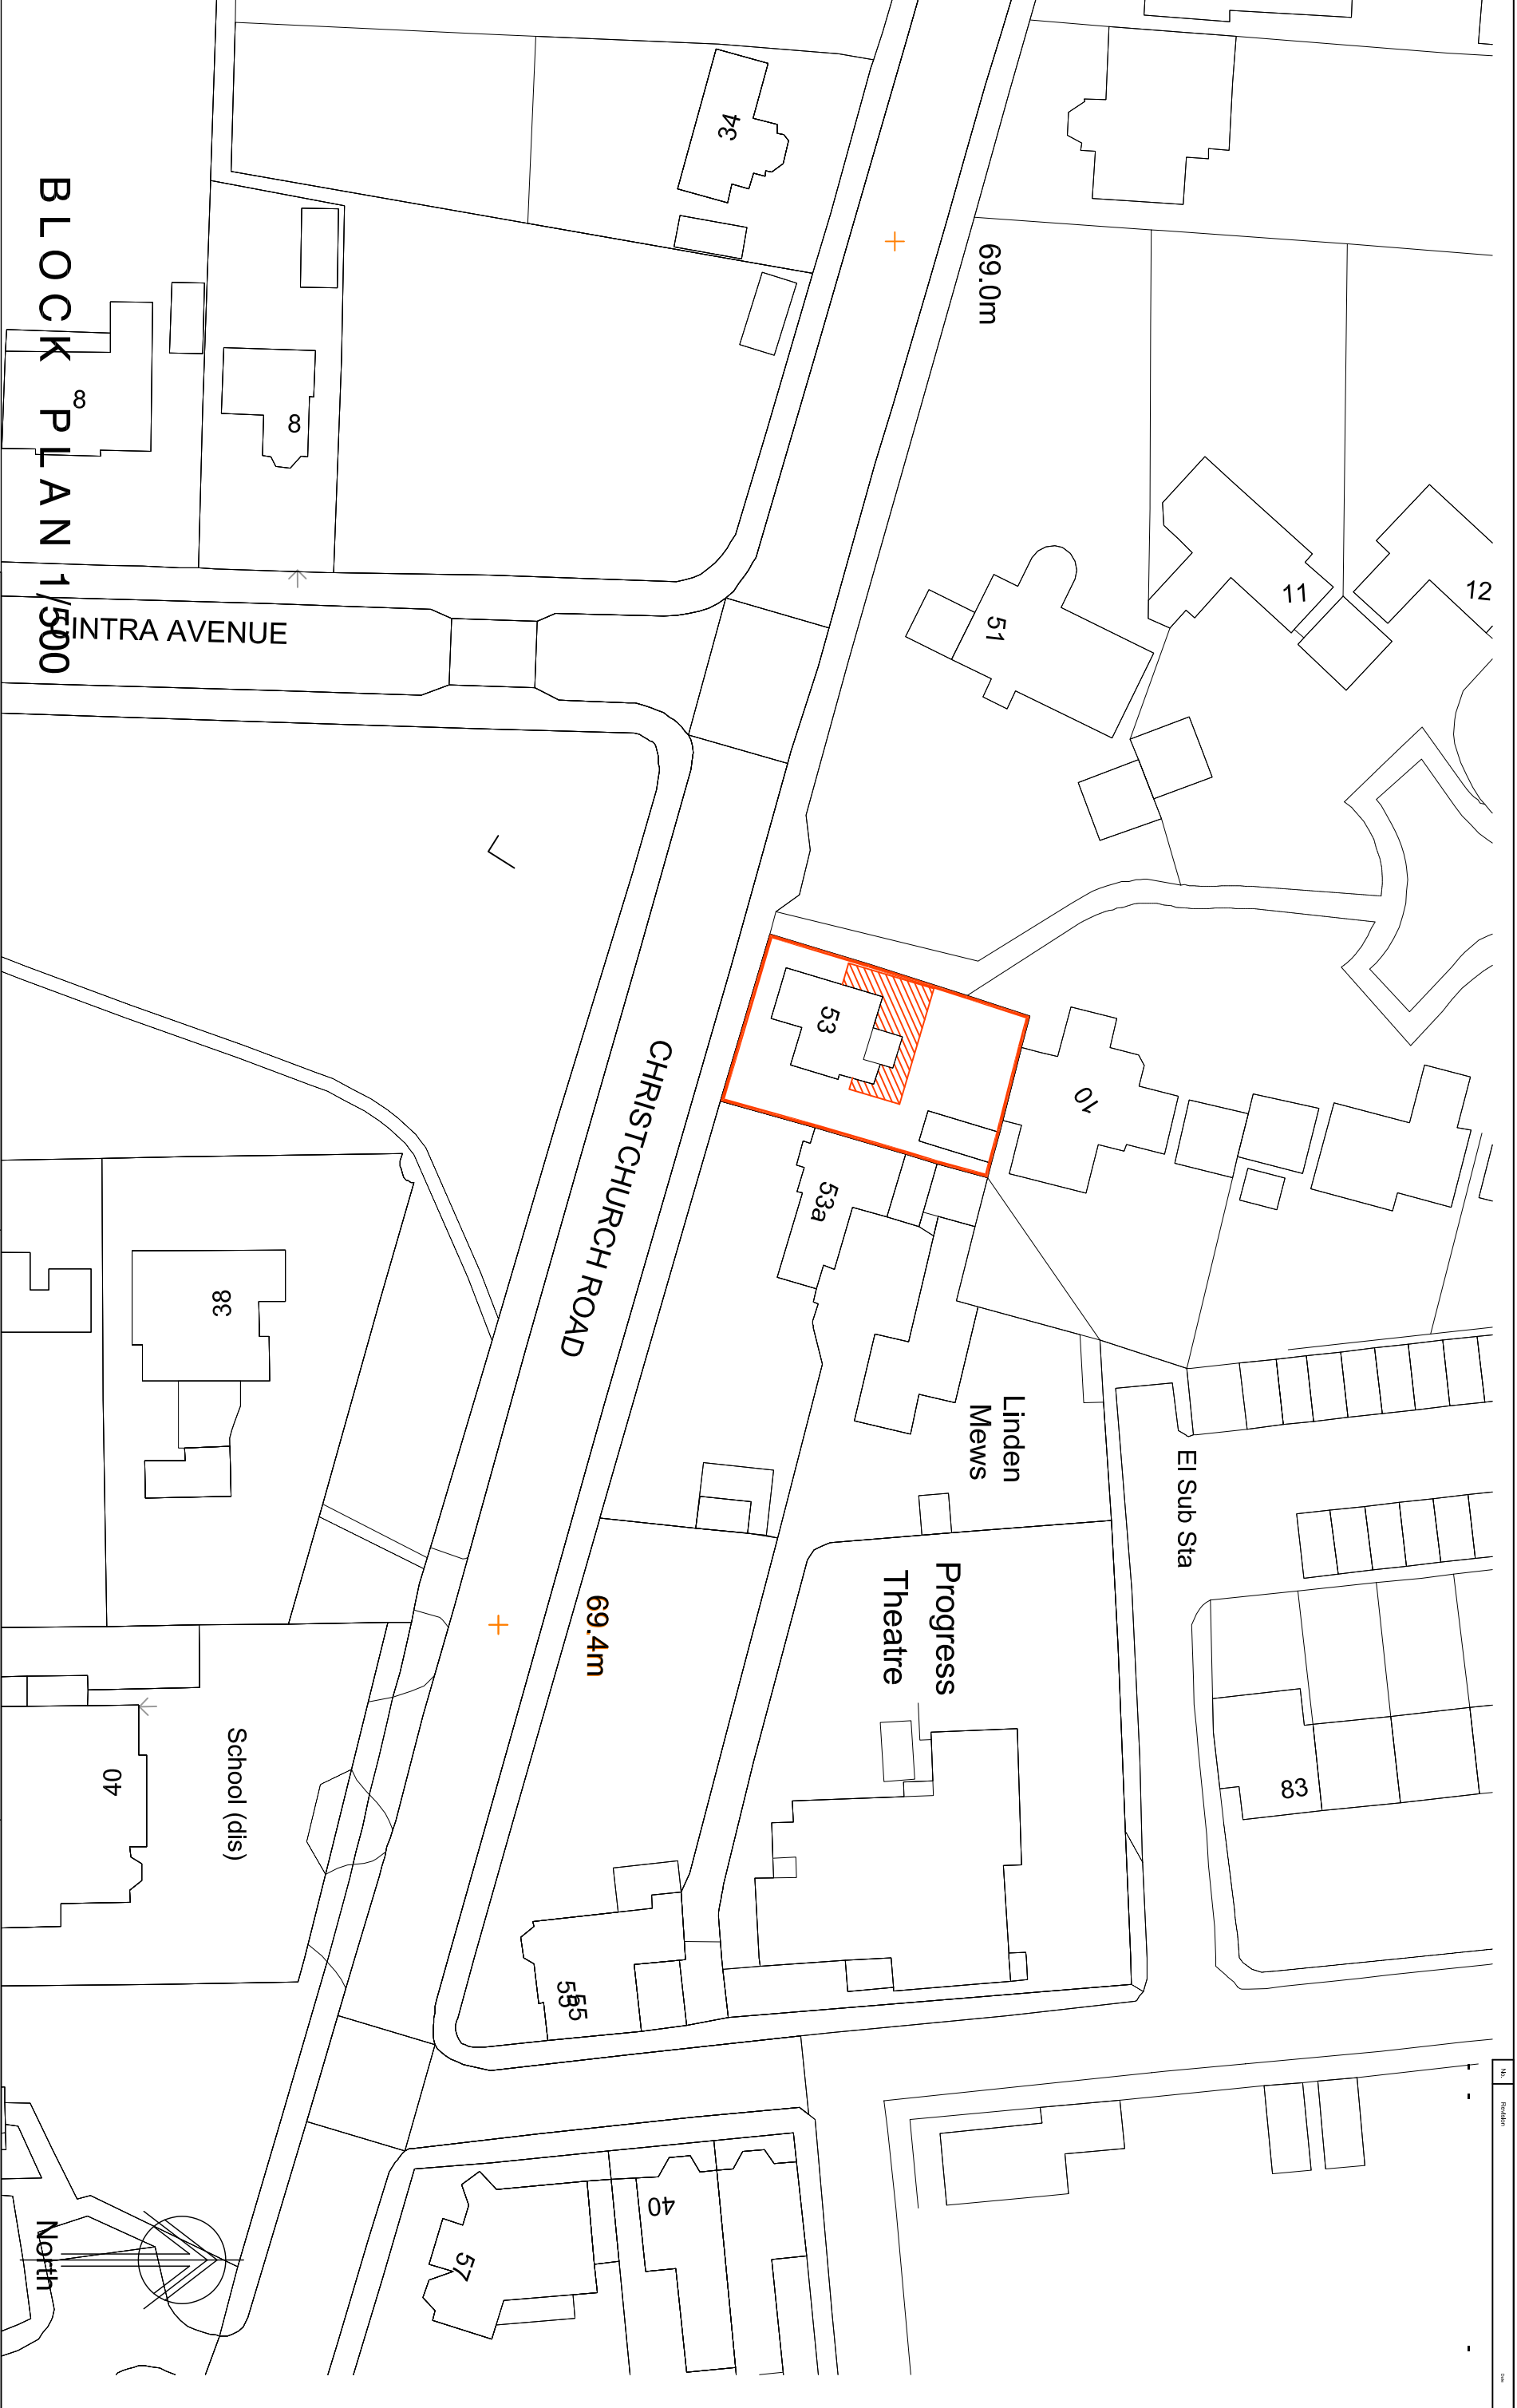

BLOCK PLAN 1/500

INTRA AVENUE

CHRISTCHURCH ROAD

69.4m

69.0m


El Sub Sta

Linden
Mews


Progress
Theatre

School (dis)

North

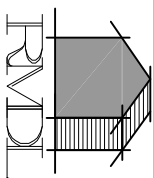

RAMMURTI DESIGN LTD
ARCHITECTURAL & PLANNING SERVICES
268 TILGHURST ROAD, READING RG30 2NE
TEL/FAX: 01189510628 MOB: 07799883574

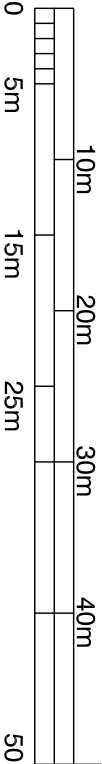

Proposed extensions to existing dwelling in a conservation area
to provide improved and additional accommodation
at 53 Christchurch Road, Reading
for Mr & Mrs Sonawane

SITE & BLOCK PLAN

Scale: as shown
Date: August 2023

CCR53:001 Rev -