



neighbors layout shows recently approved scheme for internal arrangement, with windows to non-habitable rooms

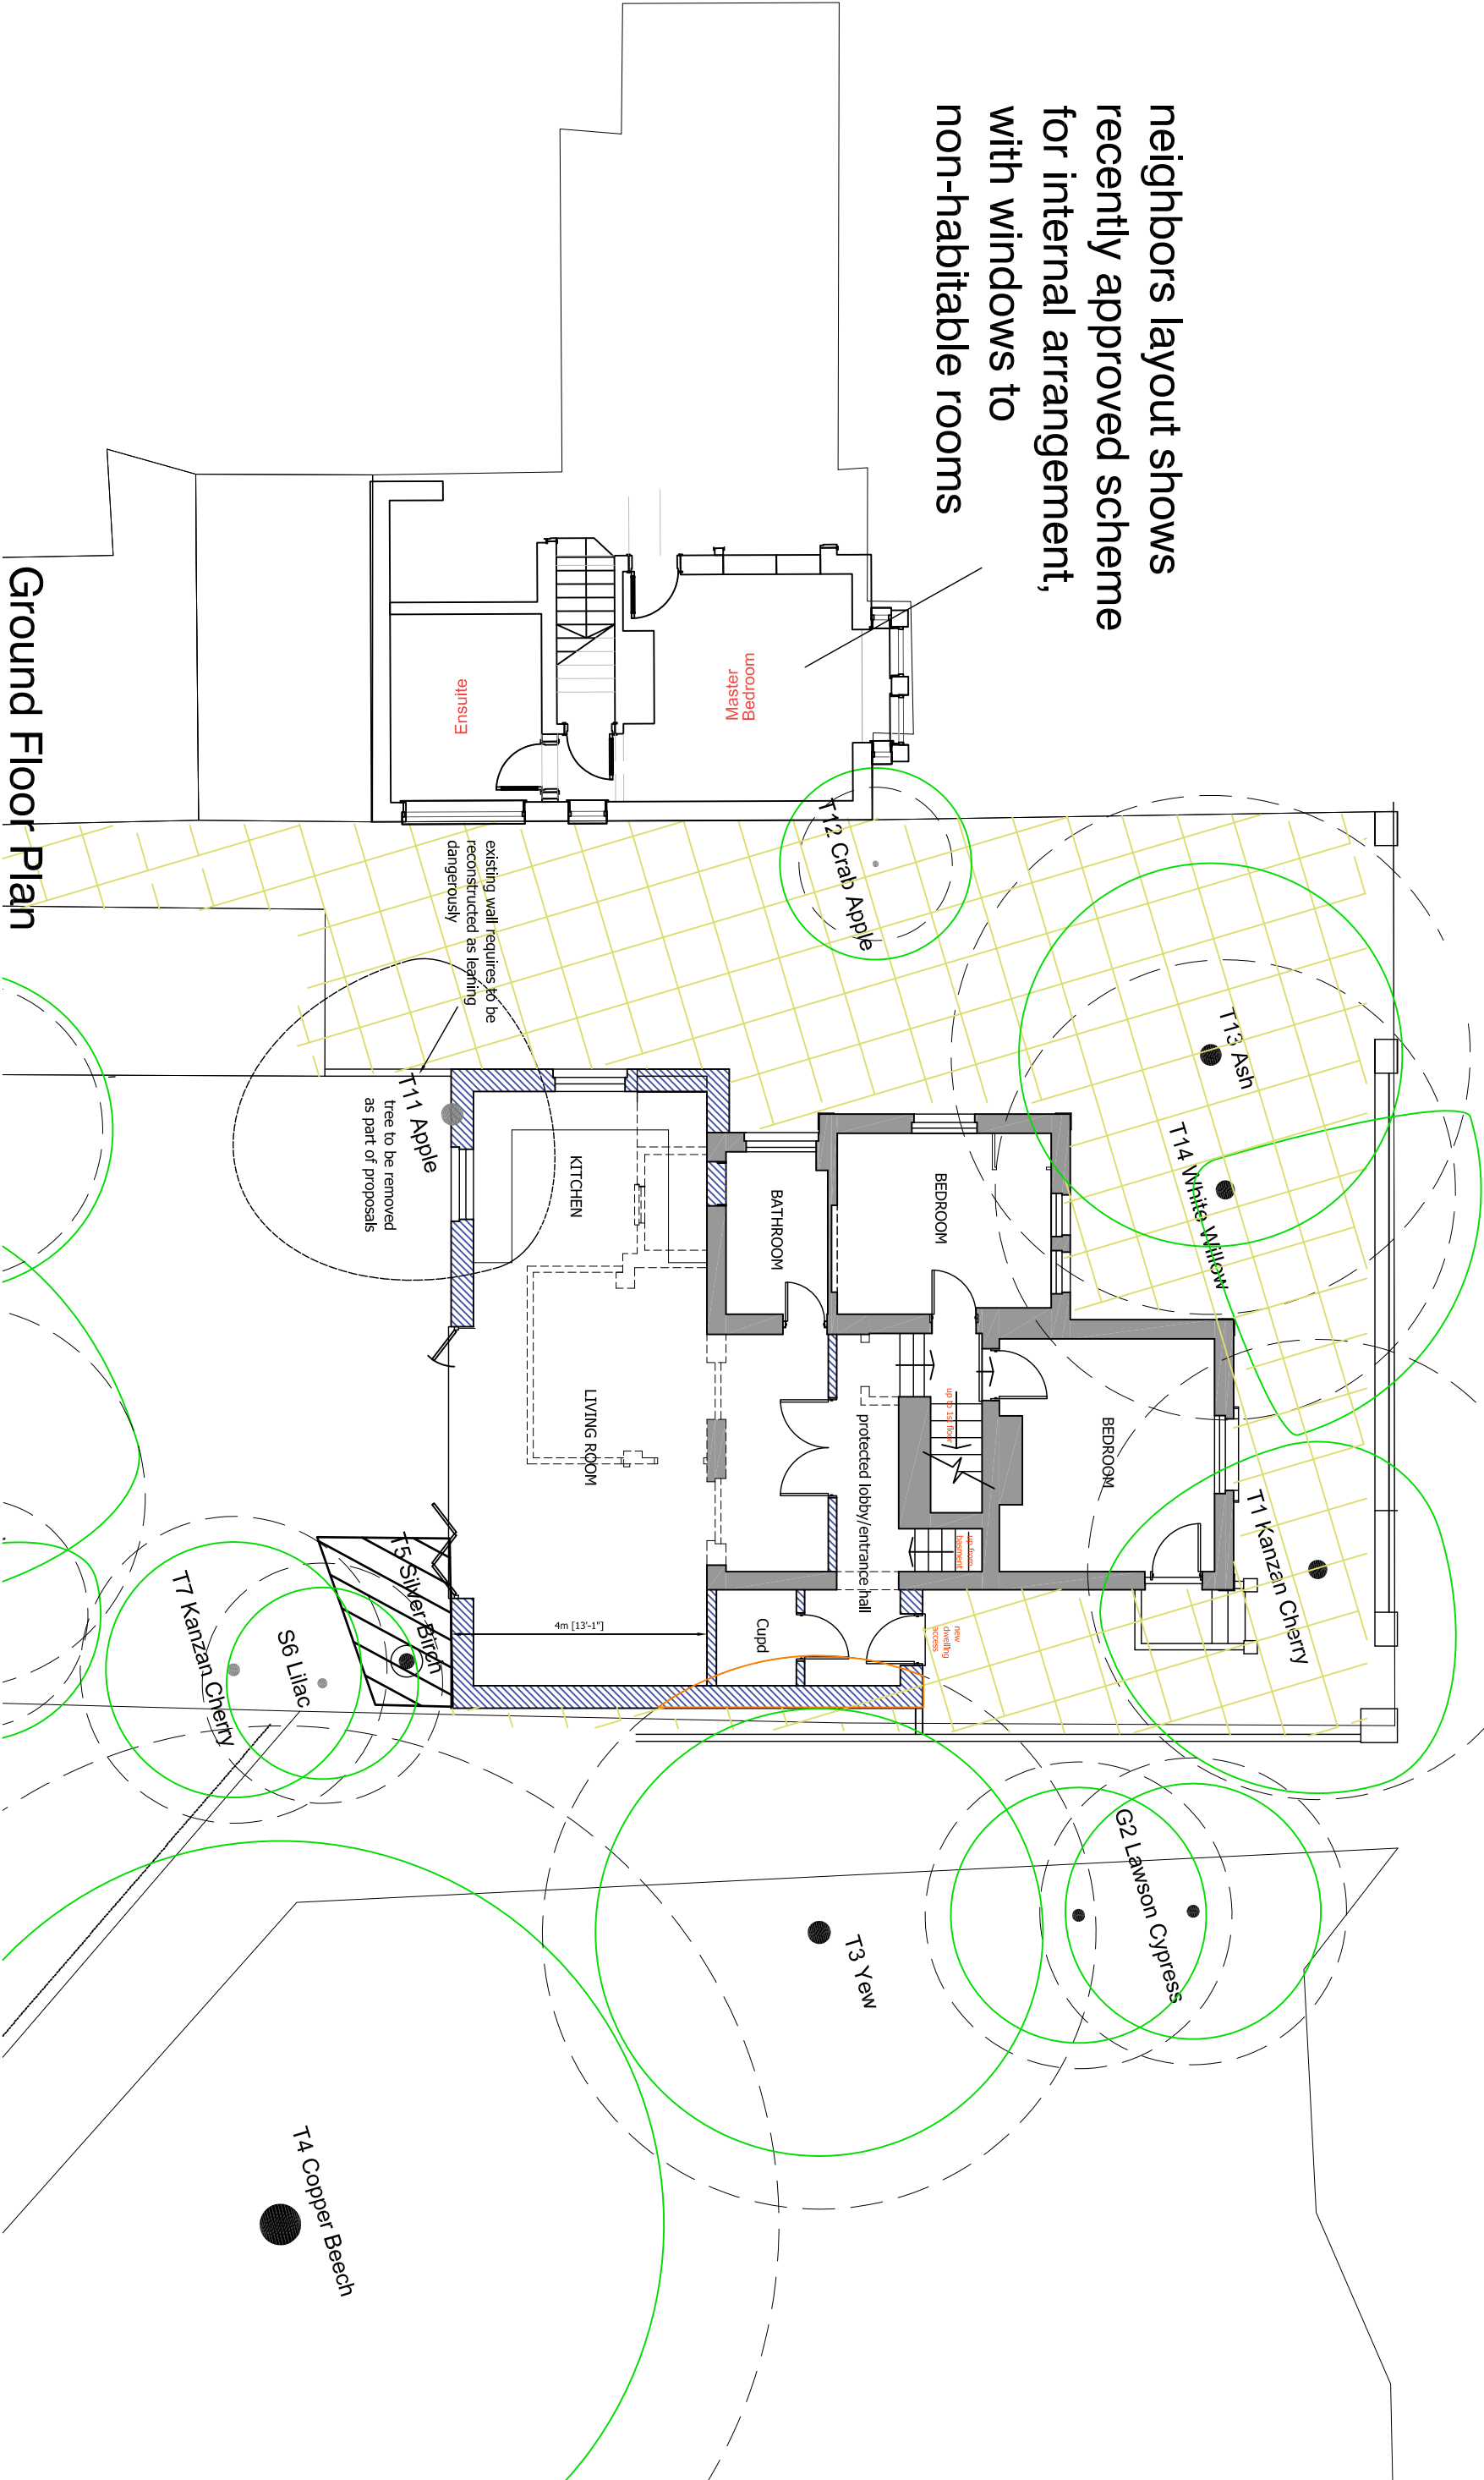

Ground Floor Plan

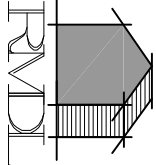

RAMMURTI DESIGN LTD
ARCHITECTURAL & PLANNING SERVICES
268 TILGHURST ROAD, READING RG30 2NE
TEL/FAX: 01189510628 MOB: 07799883574



Proposed extensions to existing dwelling in a conservation area to provide improved and additional accommodation at 53 Christchurch Road, Reading
for Mr & Mrs Sonawane

GROUND FLOOR PLAN - PROPOSED
Scale: 1/100
Date: August 2023
CCR53:006 Rev P1