
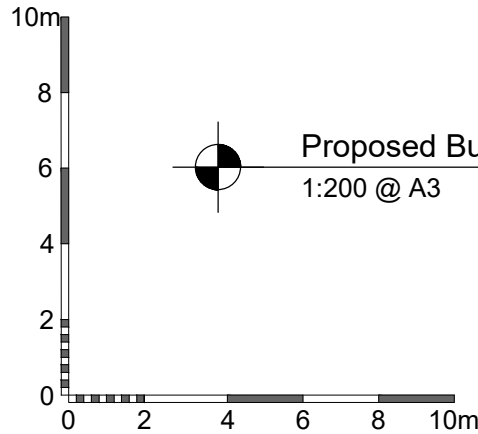


USE FIGURED DIMENSIONS ONLY. DO NOT SCALE FROM THIS DRAWING EXCEPT FOR PLANNING PURPOSES. ALL DIMENSIONS MUST BE CHECKED ON SITE. ANY INCONSISTENCIES MUST BE REPORTED BACK TO THE ARCHITECT. THIS DRAWING AND ANY DESIGNS INDICATED THEREON ARE THE COPYRIGHT OF BROOKS / MURRAY ARCHITECTS. ALL RIGHTS ARE RESERVED. NO PART OF THIS WORK MAY BE PRODUCED WITHOUT PRIOR PERMISSION IN WRITING FROM BROOKS / MURRAY ARCHITECTS. THESE DRAWINGS ARE INTENDED FOR PLANNING APPLICATION PURPOSES ONLY. THEY ARE NOT TO BE USED FOR BUILDING, AND IF THEY ARE, THIS WILL BE A BREACH OF BROOKS/MURRAY'S COPYRIGHT.

REV.	AMENDMENT	BY:	DATE
------	-----------	-----	------

Any external alterations are prepared under a separate Planning Application submitted along side this application.

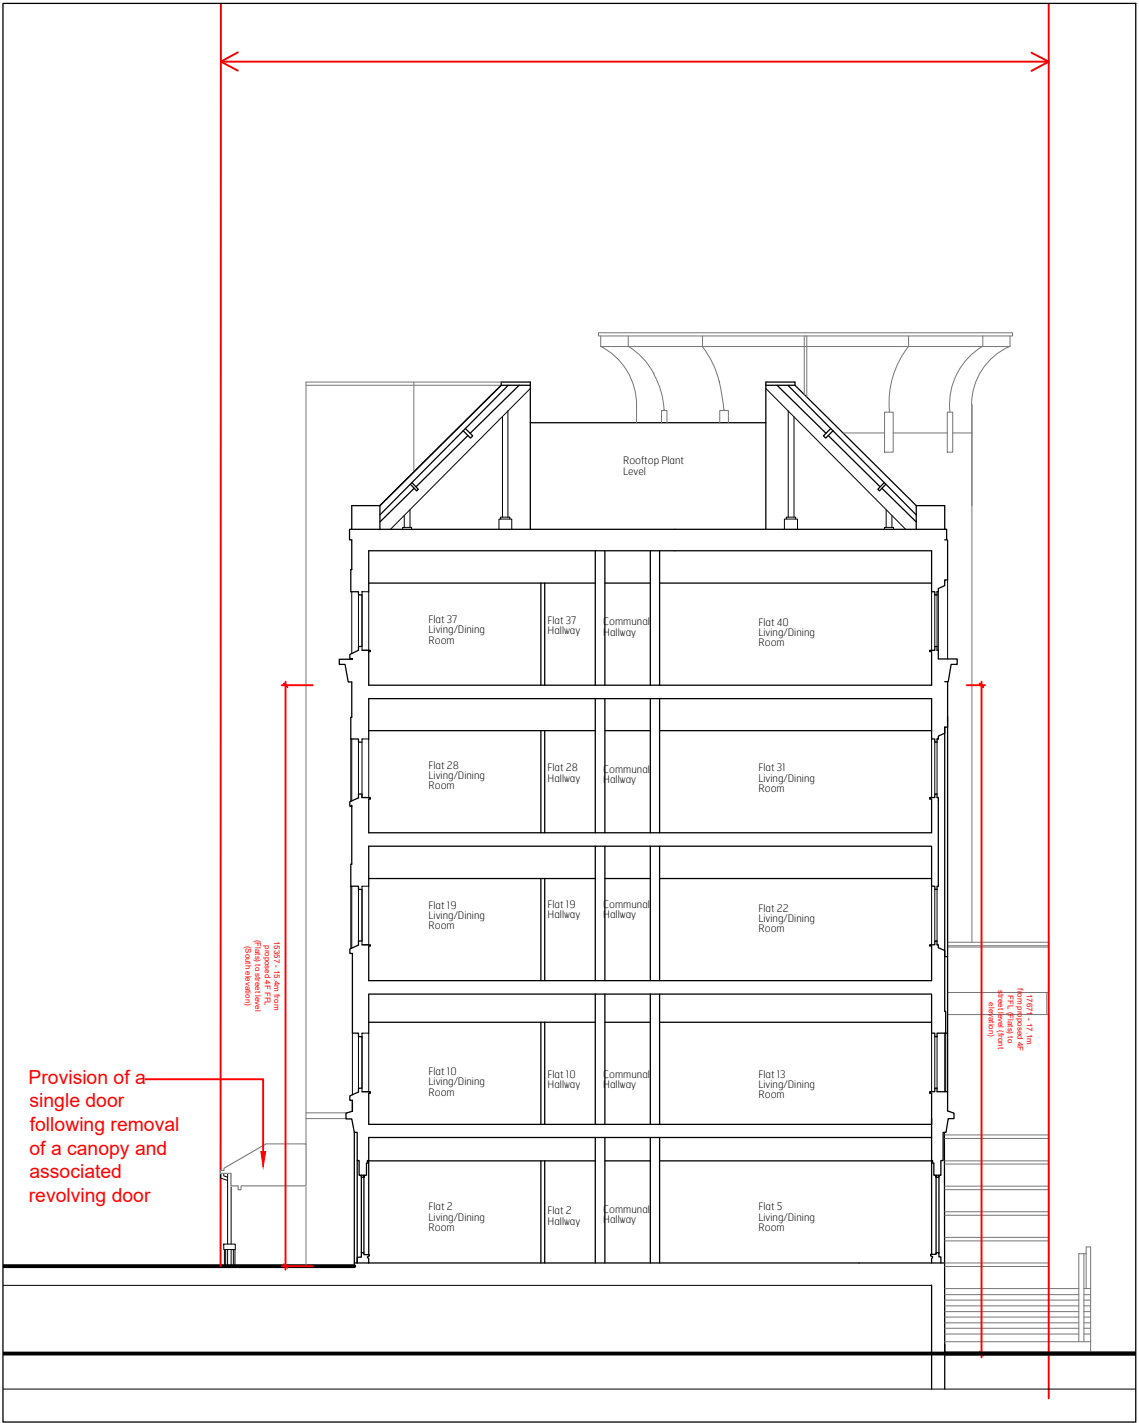

Proposed Building Height Section
1:200 @ A3

Brooks Murray Architects
41 Tabernacle Street, London, EC2A 4AA
+44 (0)2077399955 admin@brooksmurray.com

**brooks
murray**

CLIENT:		
PRIVATE CLIENT		
JOB:		
BETA BUILDING		
READING		
RG1 3ES		
DRAWING TITLE:		
PROPOSED		
Building Height Section		
SCALE:		
1:200 @ A3		
DATE:		
SEPT 2025		
STATUS:		
PLANNING		
DRAWING NUMBER:	REV:	ISSUED BY:
1364.6 -1000	-	MD