USE FIGURED DIMENSIONS ONLY. DO NOT SCALE FROM THIS DRAWING EXCEPT FOR PLANNING PURPOSES. ALL DIMENSIONS MUST BE CHECKED ON SITE ANY INCONSISTENCIES MUST BE REPORTED BACK TO THE ARCHITECT. THIS DRAWING AND ANY DESIGNS INDICATED THEREIN ARE THE COPYRIGHT OF BROOKS MURRAY ARCHITECTS.
ALL RIGHTS ARE RESERVED. NO PART OF THIS WORK MAY BE PRODUCED WITHOUT PRIOR PERMISSION IN WRITING FROM BROOKS - MURRAY ARCHITECTS.
THIS DRAWING IS ISSUED FOR PLANNING APPLICATION PURPOSES ONLY. THEY ARE NOT TO BE USED FOR BUILDING, AND IF THEY ARE, THIS WILL BE A BREACH OF BROOKS MURRAY'S COPYRIGHT.

REV.	AMENDMENT	BY:	DATE

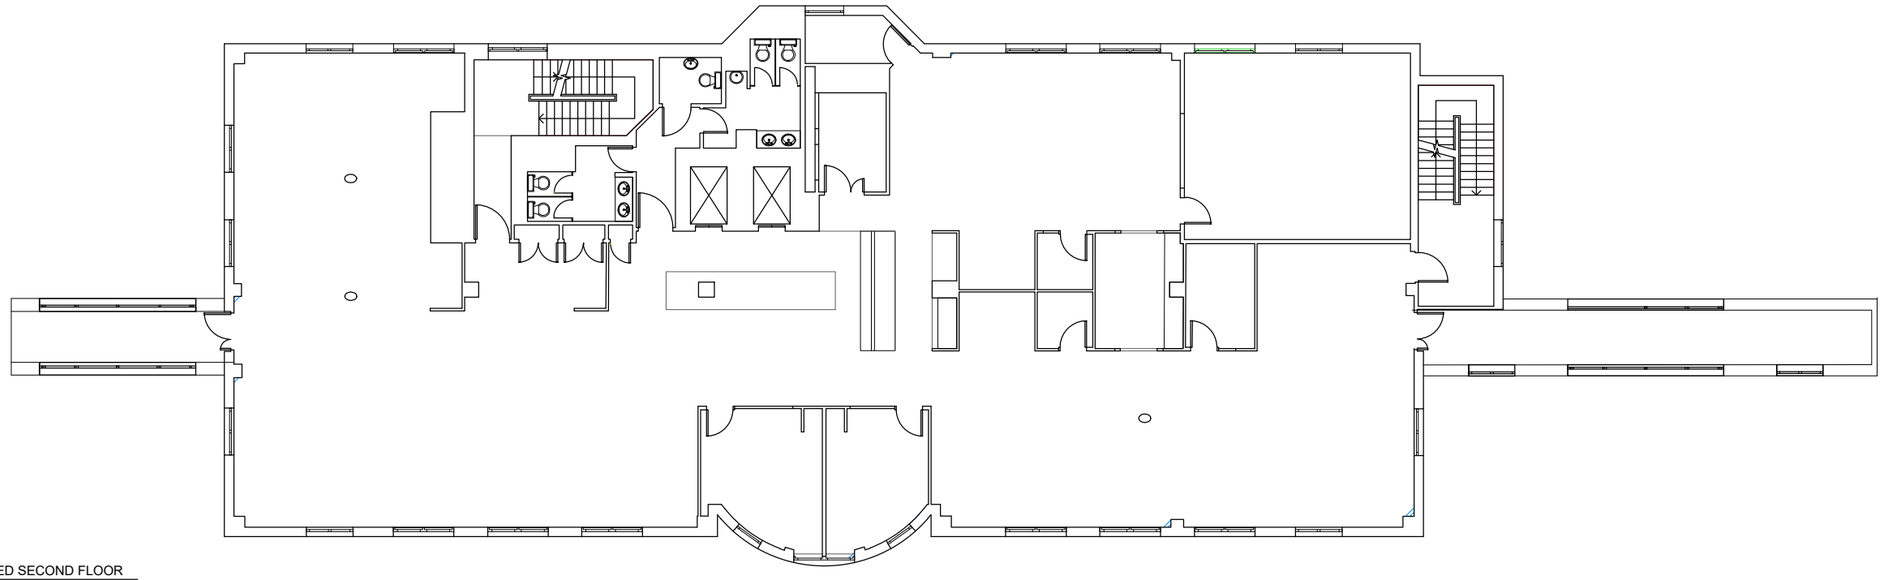

PROPOSED SECOND FLOOR
A1@1:100

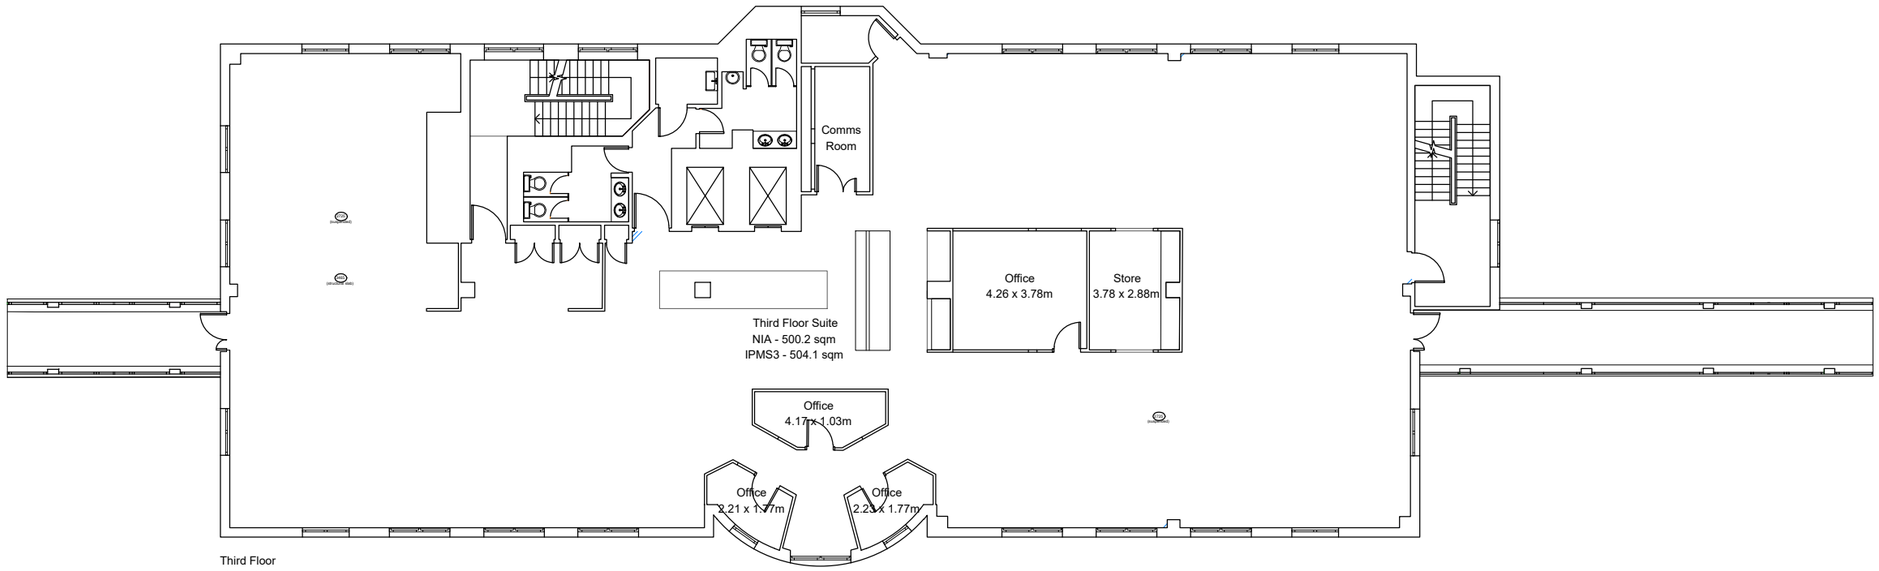

Third Floor
GIA - 591.0 sqm

PROPOSED THIRD FLOOR
A1@1:100

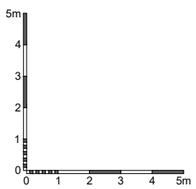

N

Brooks Murray Architects
41 Tabernacle Street, London, EC2A 4AA
+44 (0)2077359955 admin@brooksmurray.com

brooks murray

CLIENT:
PRIVATE CLIENT

JOB:
BETA BUILDING
READING
RG1 3ES

DRAWING TITLE:
PROPOSED
SECOND & THIRD FLOOR PLAN

SCALE:
1:100 @ A1

DATE:
OCTOBER 2025

STATUS:
PLANNING

DRAWING NUMBER:	REV:	ISSUED BY:
1364.6 -102		MD