

project

26-28 Coronation Parade

Reading, Berkshire

for

Mr Gurpreet Singh

Proposed Shopfront

title

Drawing no:

1395 / 4 /

M D Howlett

architectural consultant


11 Prospect Street, Caversham, Reading

Berkshire RG4 6JG, Tel: (0118) 947 7117

Email: pmawc@globalnet.co.uk


Date: October 2025

0 1 2 metres
SCALE: 1:100 @ A3

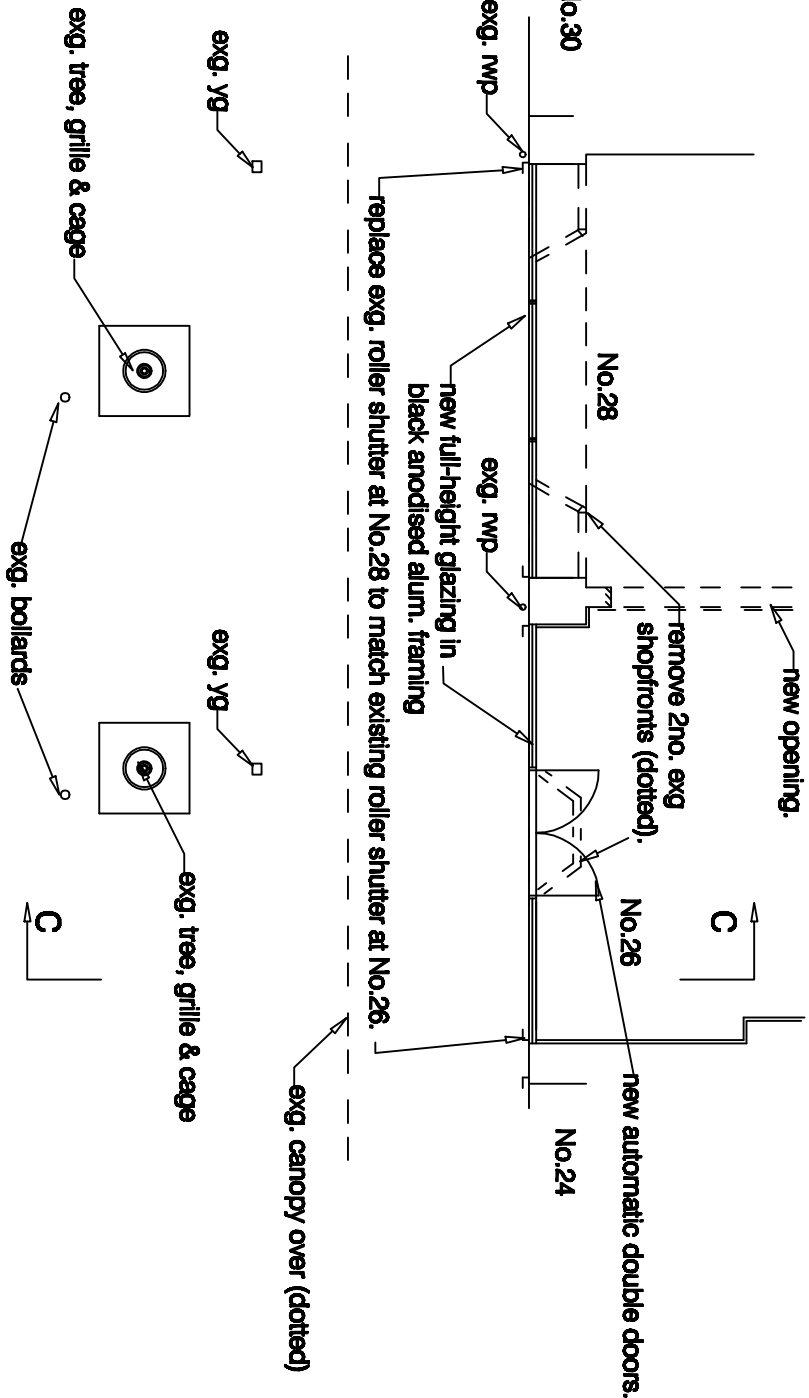

GROUND FLOOR

Coronation Square

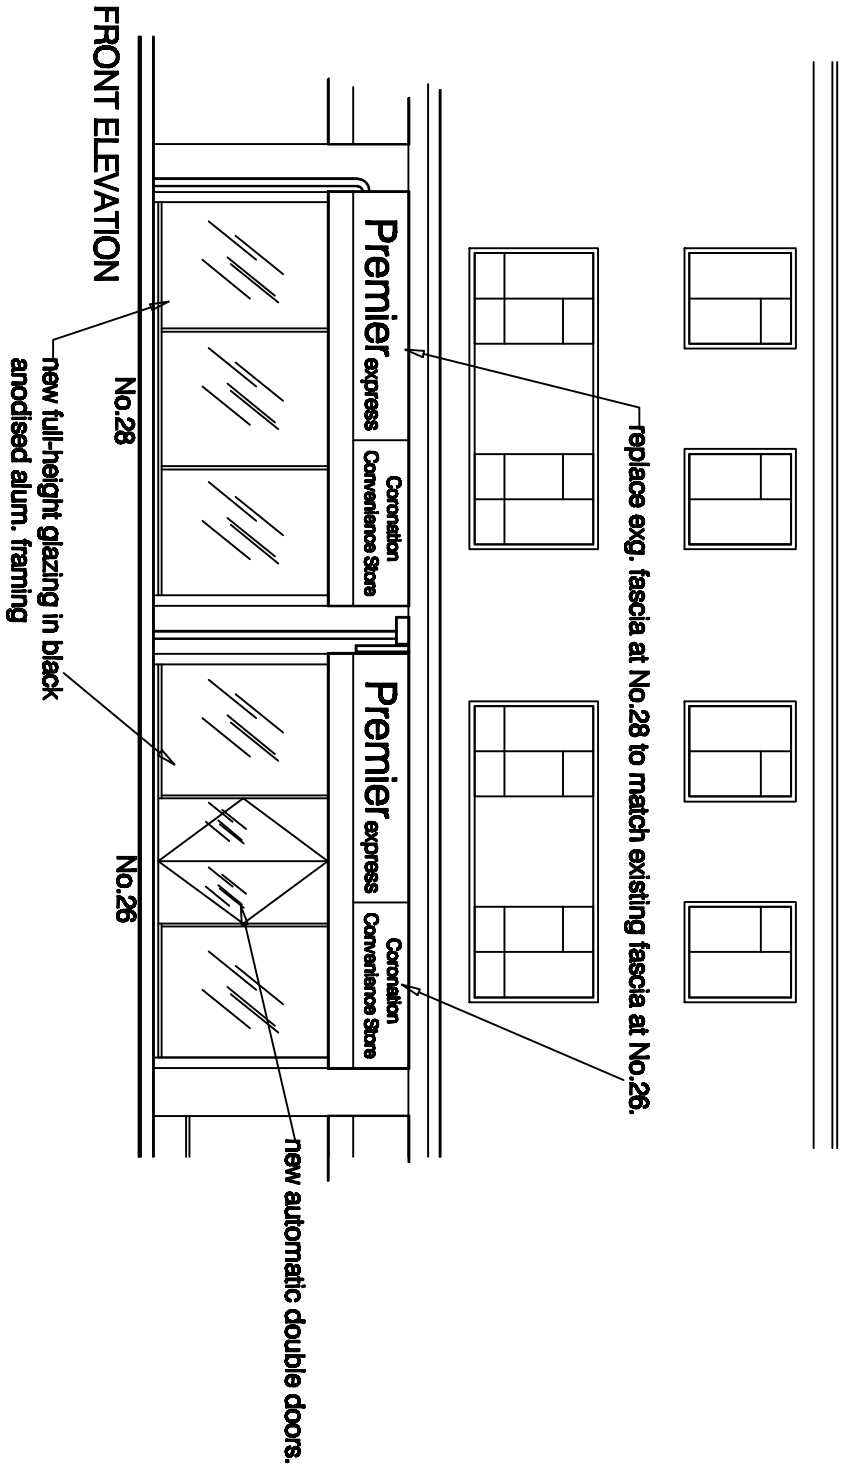

SECTION C-C

